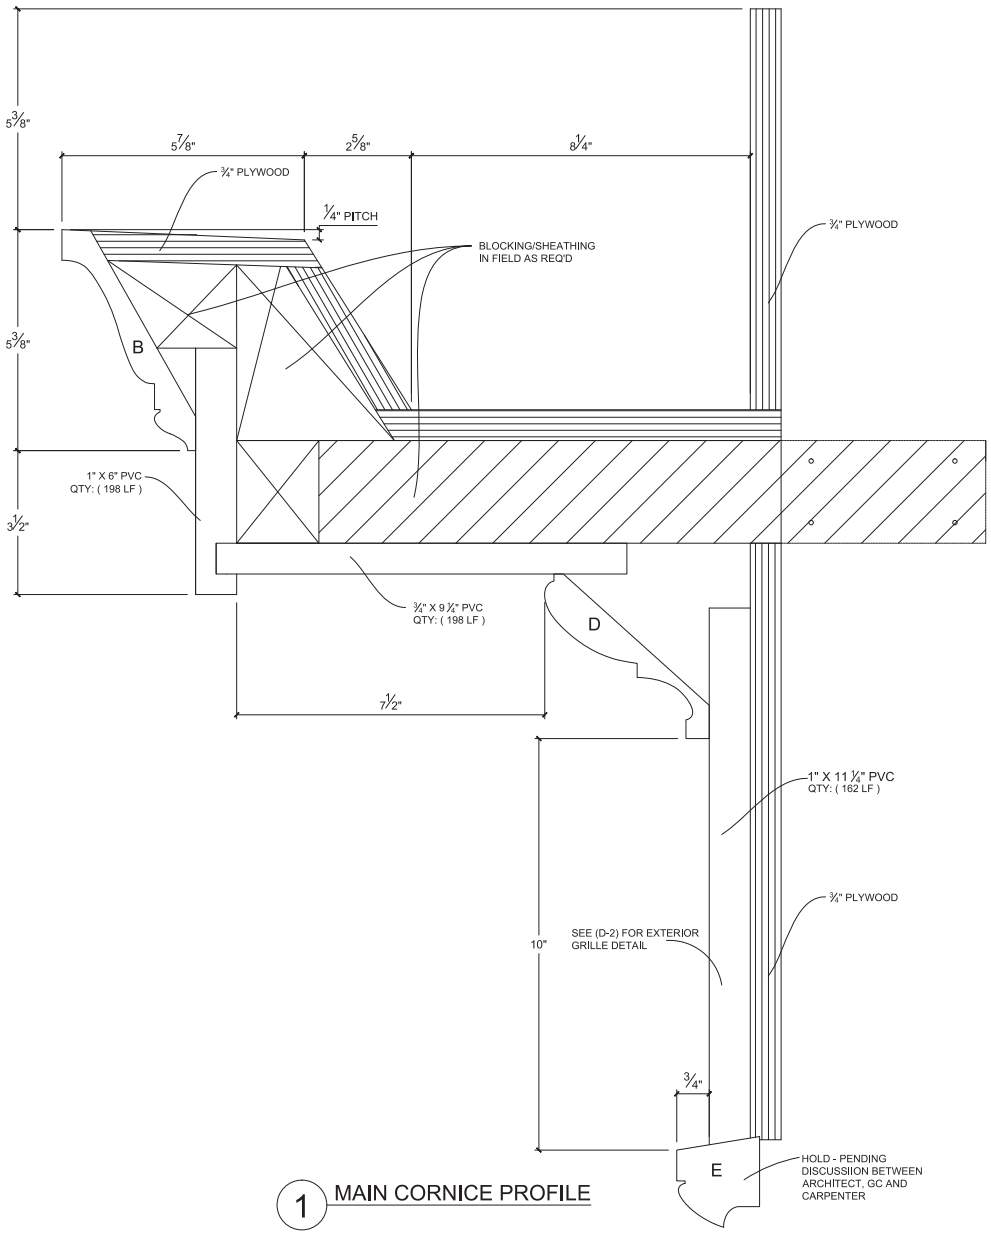

1 MAIN CORNICE PROFILE

TYPICAL NOTE:
G.C. TO VERIFY ALL QUANTITIES & ADJACENT ASSEMBLIES (BLOCKING, SHEATHING, ETC)

CHEYENNE
Leaders in Composite Fabrications

PROJECT:

ADDRESS:

CLIENT:
ROBERT BUMP CONSTRUCTION

JOB #:
2490

APPROVAL FOR PRODUCTION:
I CERTIFY THAT THIS DRAWING IS IN ACCORDANCE WITH THE DESIGN CONCEPT OF THIS PROJECT AND IS CORRECT AND ACCURATE INCLUDING DETAILS, SPECIFICATIONS, DIMENSIONS, QUANTITIES, MATERIAL TYPES, PRODUCT CODES, DESIGNS AND FINISHES.

☐ NO EXCEPTION TAKEN
☐ CORRECT AS NOTED

NAME:
SIGNATURE:
DATE:

SHEET TITLE:
MAIN CORNICE DETAIL

REVISIONS:
NO. DESCRIPTION
1 12.04.14 1ST SUBMITTAL
2 1.02.15 2ND SUBMITTAL
3 1.12.15 3RD SUBMITTAL

DWG No.
D-1 A

DATE:
12/4/14
BY: EL

Copyright 2014, Cheyenne

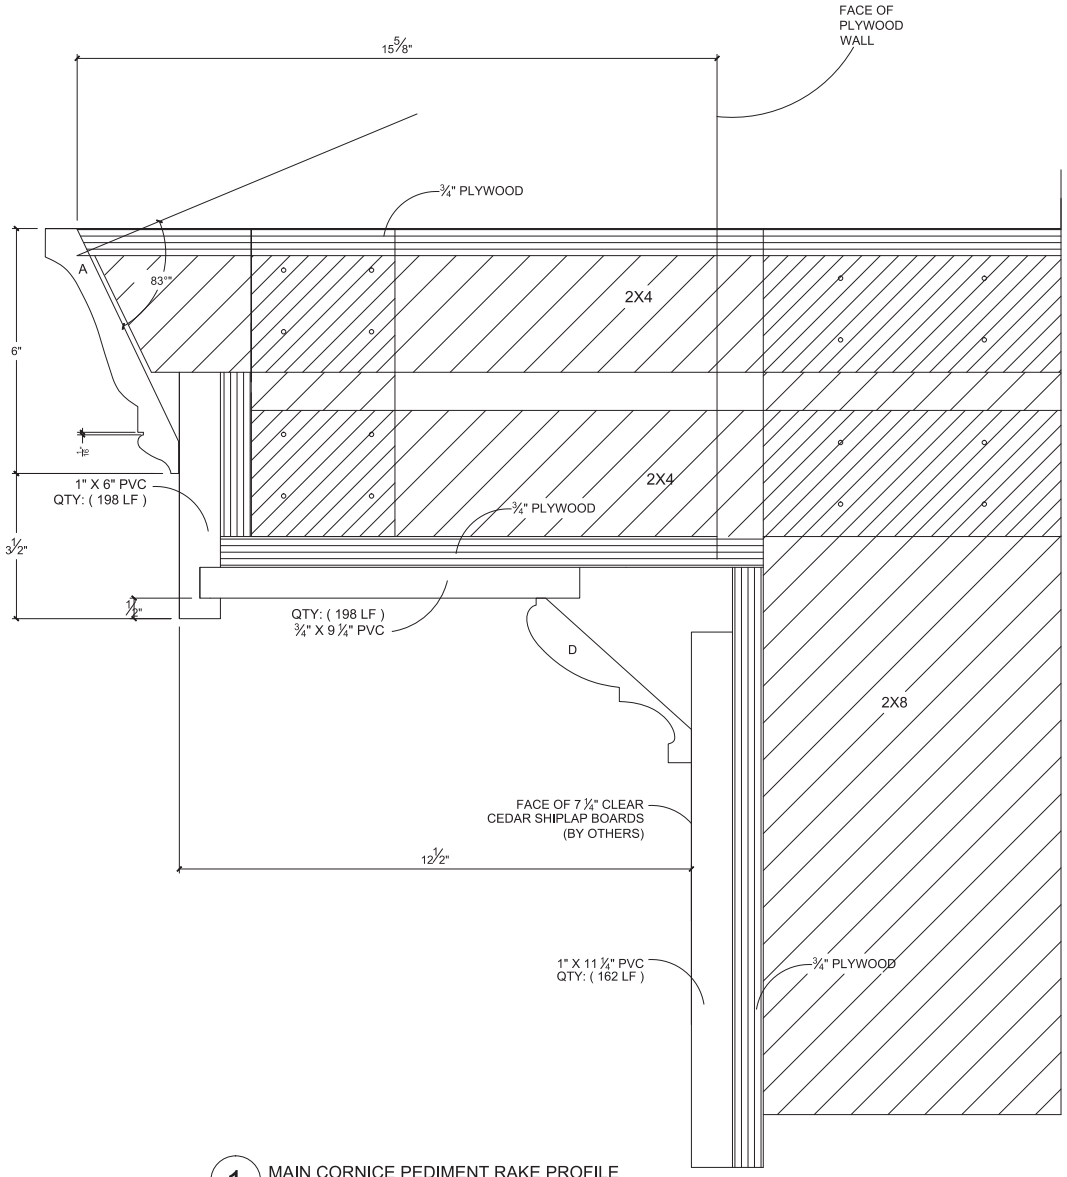

1 MAIN CORNICE PEDIMENT RAKE PROFILE

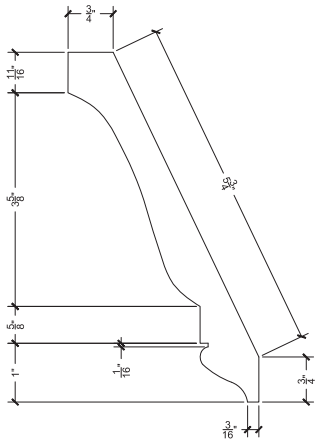

A DETAIL "A" (RANKING CYMATION)
QTY: (60 LF)
FULL SCALE

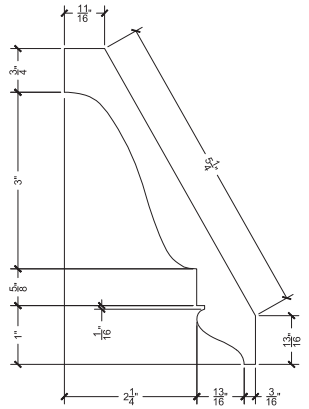

B DETAIL "B" (TYPICAL CYMATION)
QTY: (162 LF)
FULL SCALE

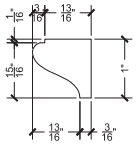

C DETAIL "C"
QTY: (36 LF)
FULL SCALE

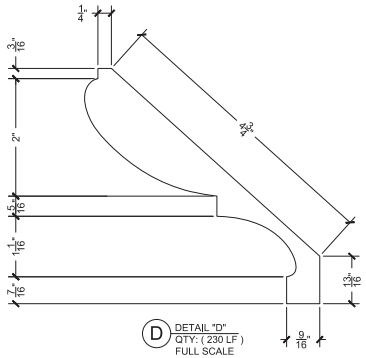

D DETAIL "D"
QTY: (230 LF)
FULL SCALE

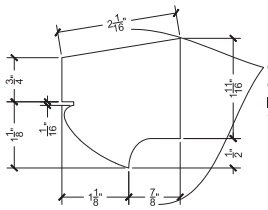

GC TO VERIFY
OVERALL DEPTH
IN COORDINATION
WITH THE INSTALLERS

E DETAIL "E"
QTY: (162 LF)
FULL SCALE

CHEYENNE
Leaders in Composite Fabrications

PROJECT:

ADDRESS:

CLIENT:
ROBERT BUMP CONSTRUCTION

JOB #:
2490

APPROVAL FOR PRODUCTION:
I CERTIFY THAT THIS DRAWING IS IN ACCORDANCE WITH THE DESIGN CONCEPT OF THIS PROJECT AND APPEARS TO BE ACCURATE INCLUDING DETAILS, SPECIFICATIONS, DIMENSIONS, QUANTITIES, MATERIAL TYPES, PRODUCT CODES, DESIGNS AND FINISHES.

☐ NO EXCEPTION TAKEN
☐ CORRECT AS NOTED

NAME:
SIGNATURE:
DATE:

SHEET TITLE:
MAIN CORNICE DETAIL

REVISIONS:
NO. | DESCRIPTION
1 | 10.24.14 | 1ST SUBMITTAL
2 | 10.31.14 | 2ND SUBMITTAL
3 | 11.13.14 | 3RD SUBMITTAL

DWG No.: D-1B
DATE: 12/4/14
BY: EL

Copyright 2014, Cheyenne

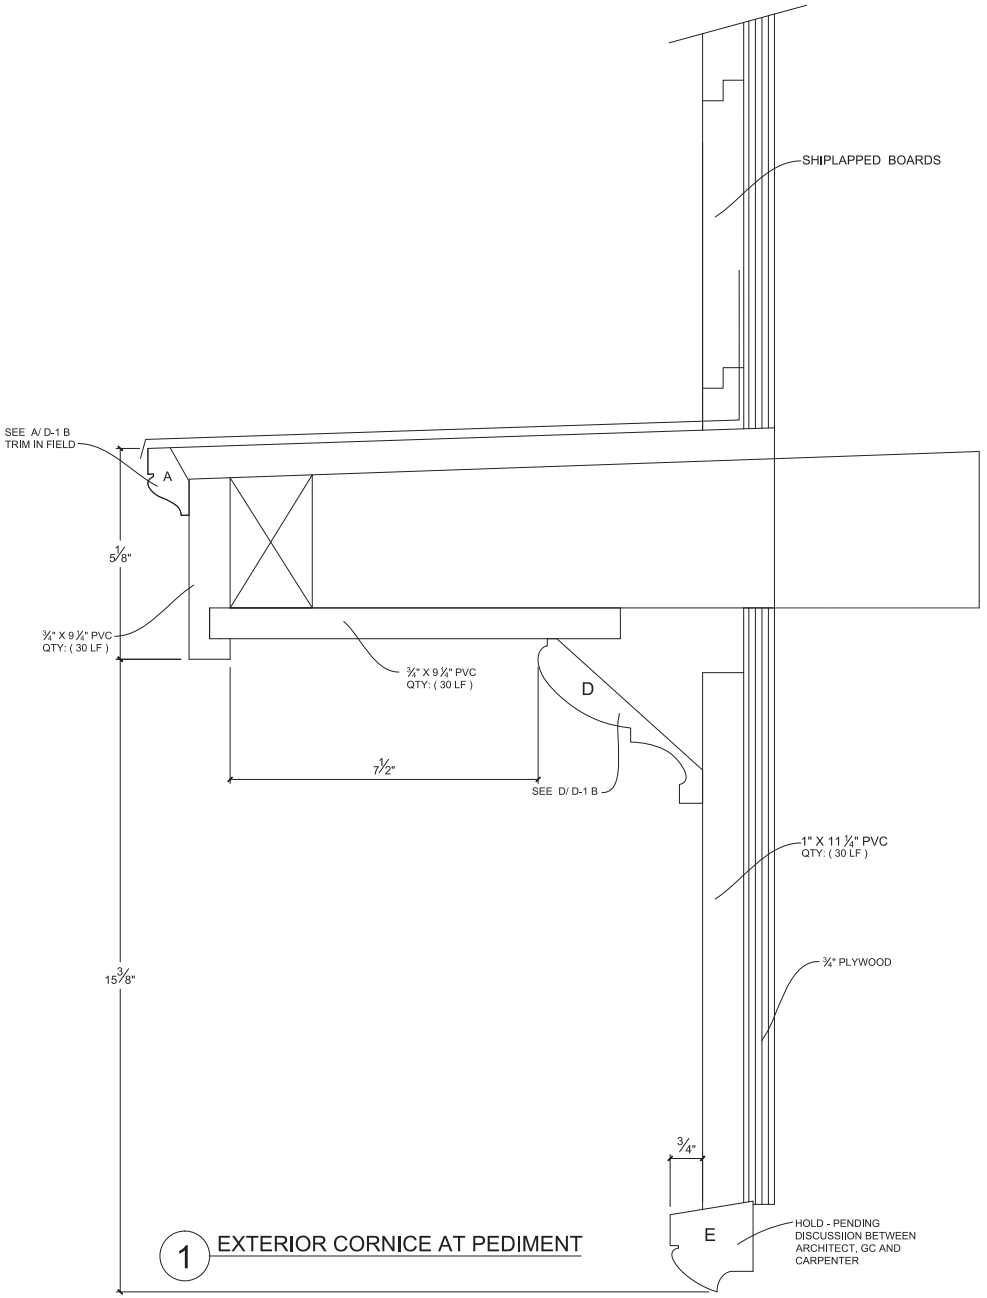

1 EXTERIOR CORNICE AT PEDIMENT

TYPICAL NOTE:
G.C. TO VERIFY ALL QUANTITIES & ADJACENT ASSEMBLIES (BLOCKING, SHEATHING, ETC)

CHEYENNE
Leaders in Composite Fabrications

PROJECT:

ADDRESS:

CLIENT:
ROBERT BUMP CONSTRUCTION

JOB #:
2490

APPROVAL FOR PRODUCTION:
I CERTIFY THAT THIS DRAWING IS IN ACCORDANCE WITH THE DESIGN CONCEPTION IN THIS OFFICE AND IS CORRECT AND ACCURATE INCLUDING DETAILS, SPECIFICATIONS, DIMENSIONS, QUANTITIES, MATERIAL TYPES, PRODUCT CODES, DESIGNS AND FINISHES.

☐ NO EXCEPTION TAKEN
☐ CORRECT AS NOTED

NAME:
SIGNATURE:
DATE:

SHEET TITLE:
EXTERIOR CORNICE AT PEDIMENT

REVISIONS:
NO. DESCRIPTION
1 12.8.14 1ST SUBMITTAL
2 12.9.14 2ND SUBMITTAL
3 1.13.14 3RD SUBMITTAL

DWG No.
D-1 C

DATE:
12/4/14
BY: JL

Copyright 2014, Cheyenne

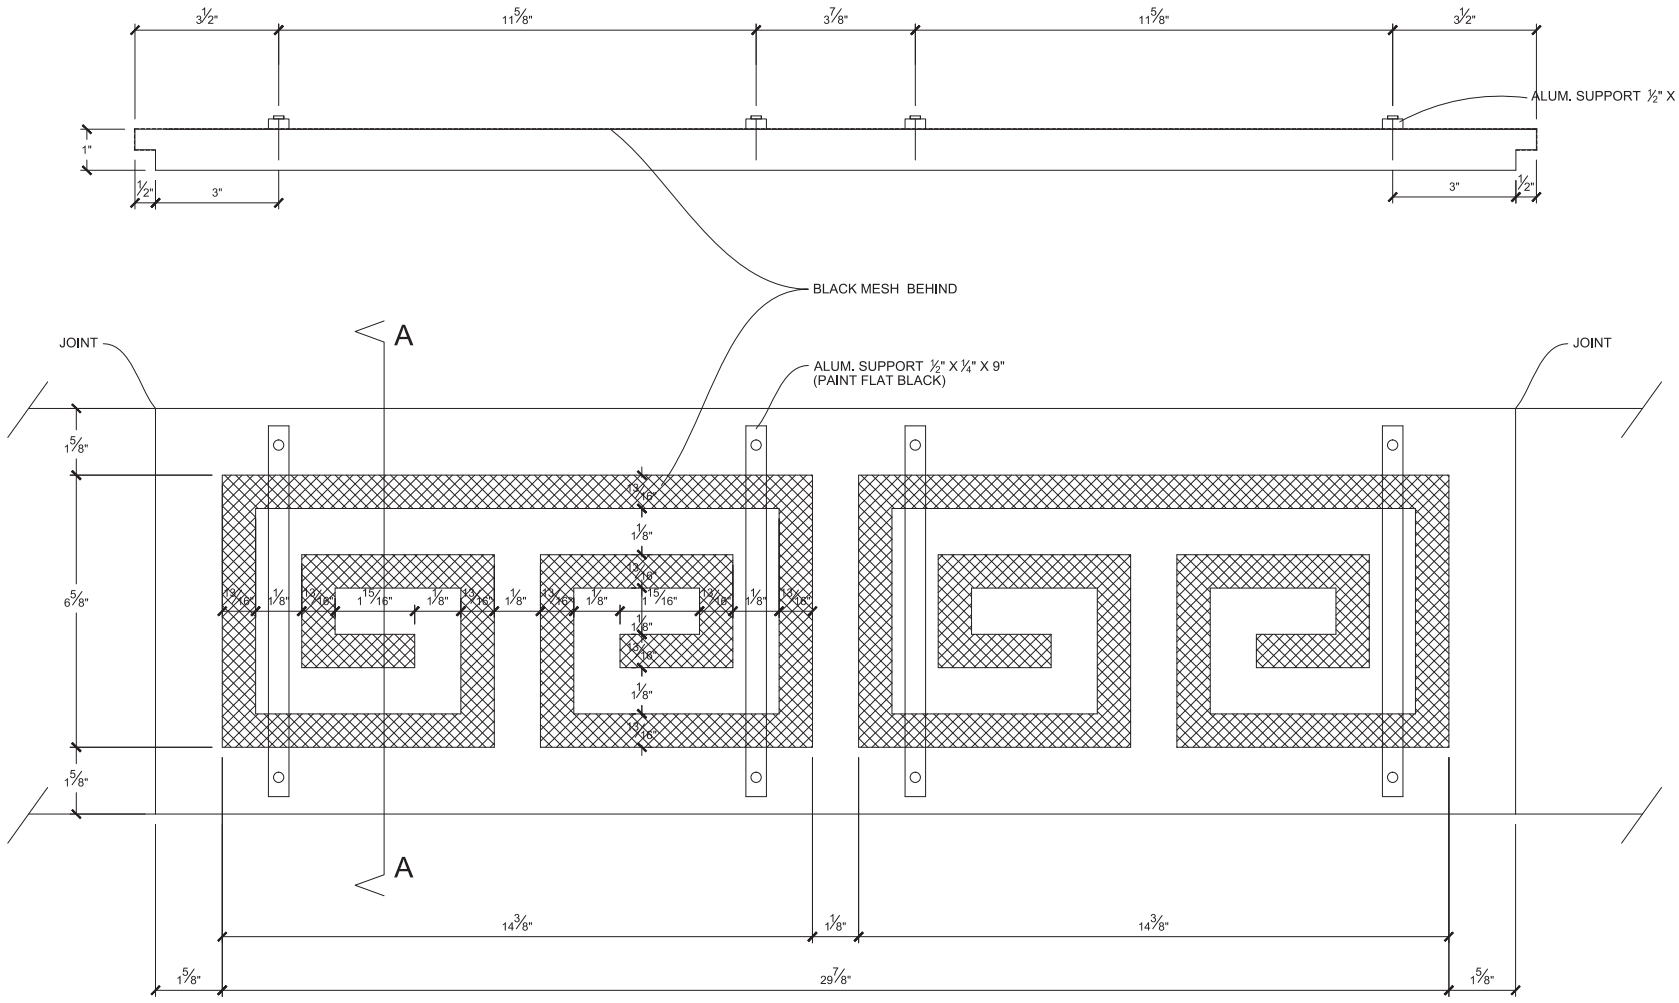

1 EXTERIOR GRILLE DETAIL
QTY: (6 EA)

CHEYENNE
Leaders in Composite Fabrications

PROJECT:

ADDRESS:

CLIENT:
ROBERT BUMP CONSTRUCTION

JOB #:
2490

APPROVAL FOR PRODUCTION:

I CERTIFY THAT THIS DRAWING IS IN ACCORDANCE WITH THE DESIGN CONCEPT AND THAT IT IS CORRECT AND ACCURATE INCLUDING DETAILS, SPECIFICATIONS, DIMENSIONS, QUANTITIES, MATERIAL TYPES, PRODUCT CODES, DESIGNS AND FINISHES.

☐ NO EXCEPTION TAKEN

☐ CORRECT AS NOTED

NAME:
SIGNATURE:
DATE:

SHEET TITLE:
EXTERIOR GRILLE DETAIL

REVISIONS:
NO. DESCRIPTION
1 12.04.14 1ST SUBMITTAL
2 12.08.14 2ND SUBMITTAL
3 01.12.15 3RD SUBMITTAL

DWG No.
D-2

DATE:
12/4/14
BY: EL

Copyright 2014, Cheyenne

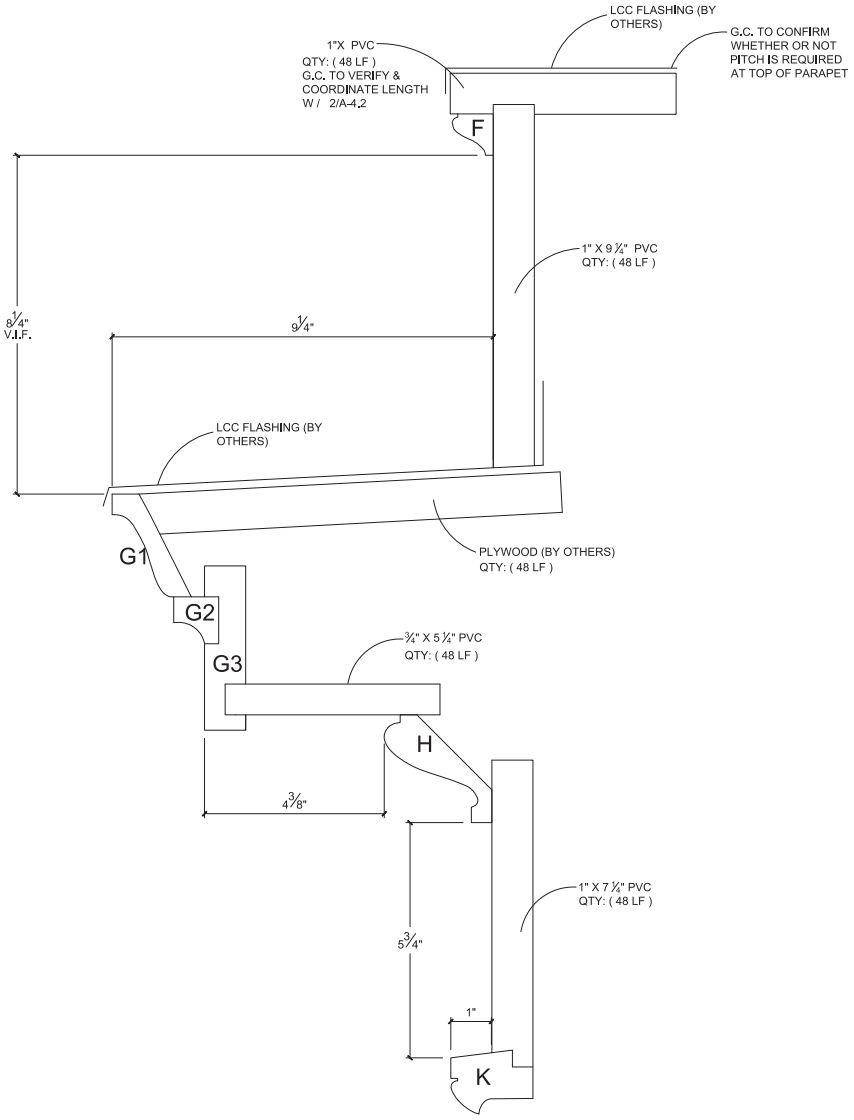

1 MUDROOM ENTABLATURE PROFILE

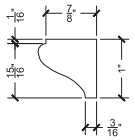

F DETAIL "F"
QTY: (36LF)
FULL SCALE

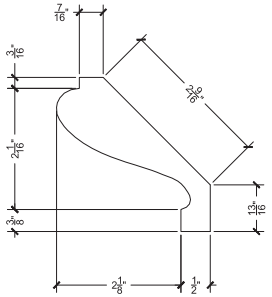

H DETAIL "H"
QTY: (48 LF)
FULL SCALE

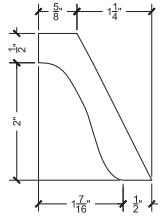

G1 DETAIL "G1"
QTY: (48 LF)
FULL SCALE

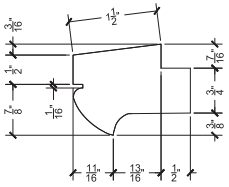

K DETAIL "K"
QTY: (48 LF)
FULL SCALE

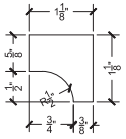

G2 DETAIL "G2"
QTY: (48 LF)
FULL SCALE

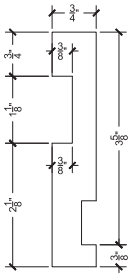

G3 DETAIL "G3"
QTY: (48 LF)
FULL SCALE

CHEYENNE
Leaders in Composite Fabrications

PROJECT:

ADDRESS:

CLIENT:
ROBERT BUMP CONSTRUCTION

JOB #:
2490

APPROVAL FOR PRODUCTION:
I CERTIFY THAT THIS DRAWING IS IN ACCORDANCE WITH THE DESIGN CONCEPT OF THIS PROJECT AND IS CORRECT AND ACCURATE INCLUDING DETAILS, SPECIFICATIONS, DIMENSIONS, QUANTITIES, MATERIAL TYPES, PRODUCT CODES, DESIGNS AND FINISHES.
☐ NO EXCEPTION TAKEN
☐ CORRECT AS NOTED
NAME:
SIGNATURE:
DATE:

SHEET TITLE:
MUDROOM CORNICE DETAIL

REVISIONS:
NO. DESCRIPTION
1 12.23.13 1ST SUBMITTAL
2 1.02.14 2ND SUBMITTAL
3 1.13.14 3RD SUBMITTAL

DWG No.: D-3
DATE: 12/4/14
BY: EL

Copyright 2014, Cheyenne

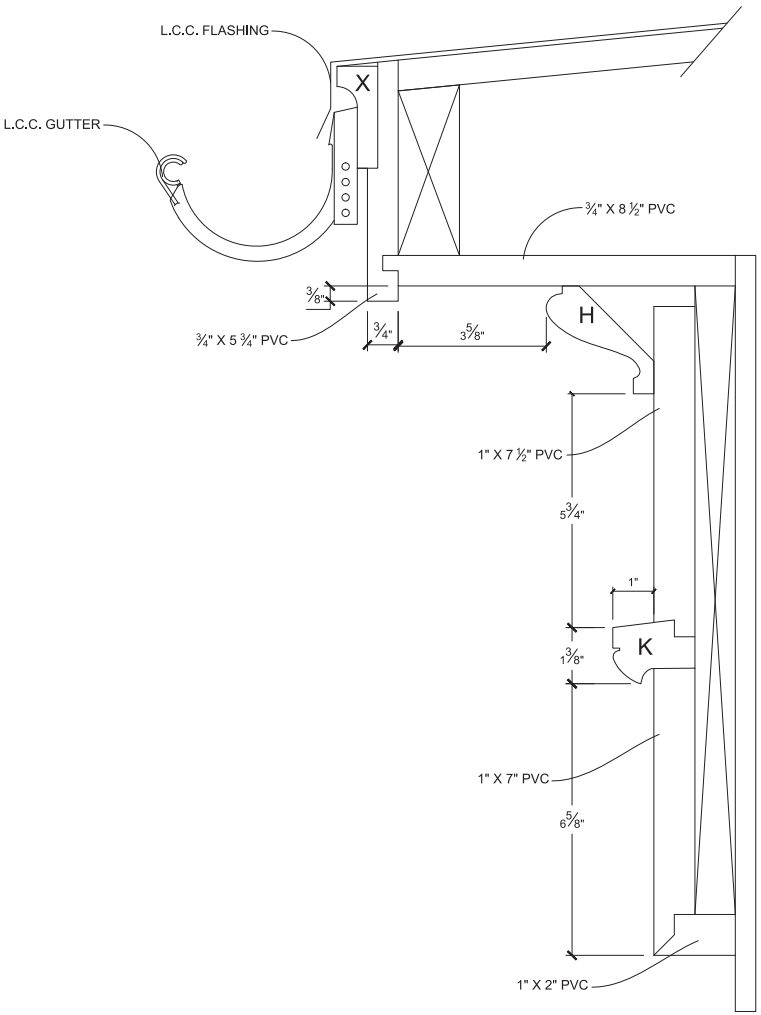

1 VESTIBULE ENTABLATURE PROFILE

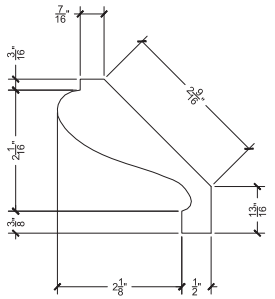

H DETAIL "H"
QTY: (24 LF)
FULL SCALE

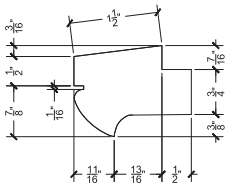

K DETAIL "K"
QTY: (24 LF)
FULL SCALE

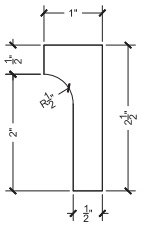

X DETAIL "X"
QTY: (24 LF)
FULL SCALE

CHEYENNE
Leaders in Composite Fabrications

PROJECT:

ADDRESS:

CLIENT:
ROBERT BUMP CONSTRUCTION

JOB #:
2490

APPROVAL FOR PRODUCTION:

I CERTIFY THAT THIS DRAWING IS IN ACCORDANCE WITH THE DESIGN CONCEPT AND THAT IT IS CORRECT AND ACCURATE INCLUDING DETAILS, SPECIFICATIONS, DIMENSIONS, QUANTITIES, MATERIAL TYPES, PRODUCT CODES, DESIGNS AND FINISHES.

☐ NO EXCEPTION TAKEN
☐ CORRECT AS NOTED

NAME:
SIGNATURE:
DATE:

SHEET TITLE:
VESTIBULE CORNICE DETAIL

REVISIONS:
NO. DESCRIPTION
1 12.8.14 1ST SUBMITTAL
2 12.9.14 2ND SUBMITTAL
3 1.13.14 3RD SUBMITTAL

DWG No.
D-3A

DATE:
12/4/14
BY: EL

Copyright 2014, Cheyenne

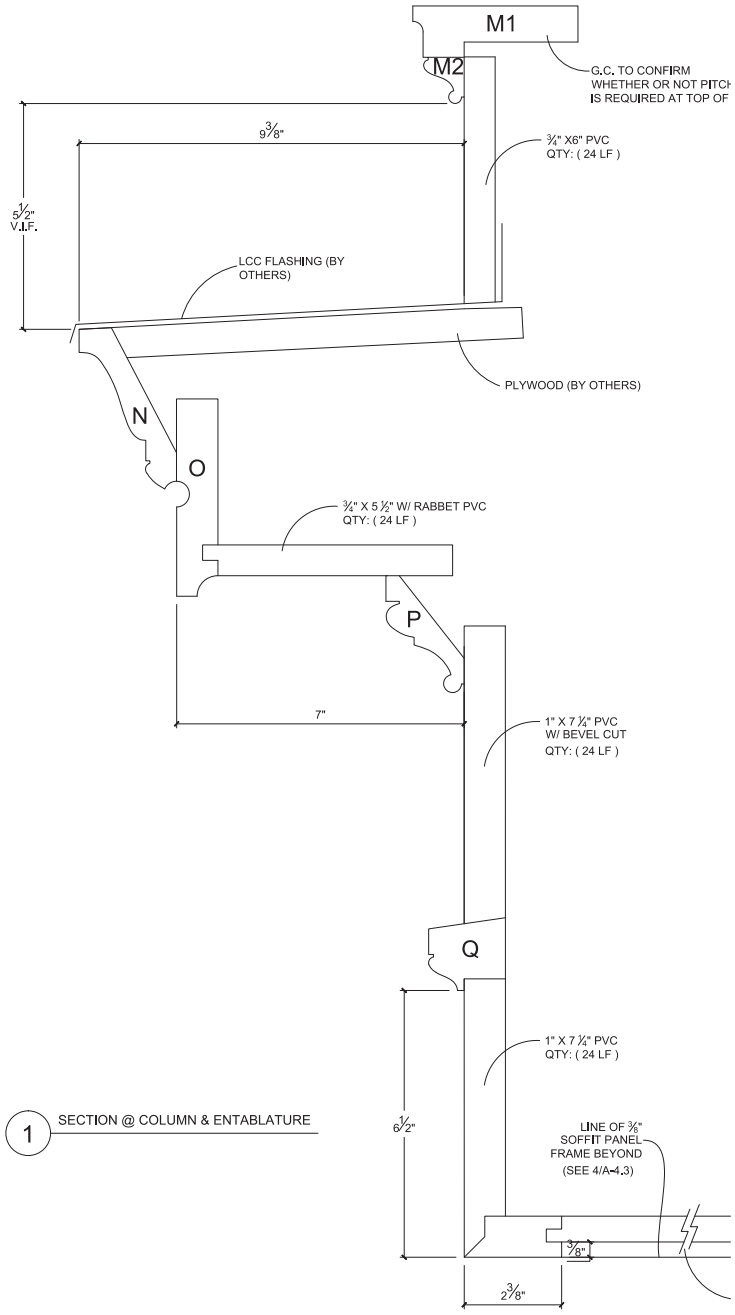

1 SECTION @ COLUMN & ENTABLATURE

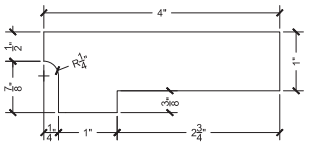

M1 DETAIL "M1"
QTY: (24 LF)
FULL SCALE

G.C. TO VERIFY & COORDINATE LENGTH W / 4/A-4.3a

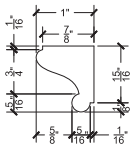

M2 DETAIL "M2"
QTY: (24 LF)
FULL SCALE

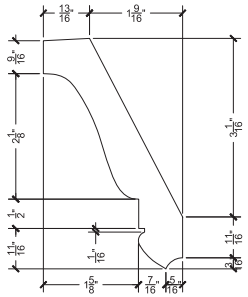

N DETAIL "N"
QTY: (24 LF)
FULL SCALE

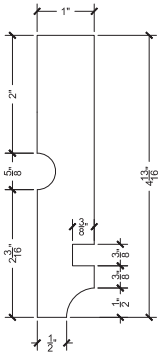

O DETAIL "O"
QTY: (24 LF)
FULL SCALE

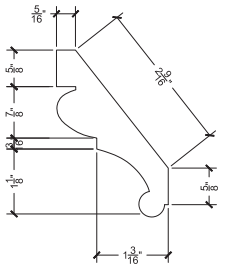

P DETAIL "P"
QTY: (24 LF)
FULL SCALE

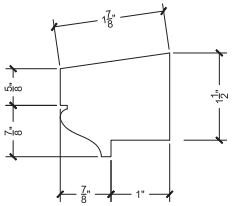

Q DETAIL "Q"
QTY: (24 LF)
FULL SCALE

CHEYENNE
Leaders in Composite Fabrications

PROJECT:

ADDRESS:

CLIENT:
ROBERT BUMP CONSTRUCTION

JOB #:
2490

APPROVAL FOR PRODUCTION:

I CERTIFY THAT THIS DRAWING IS IN ACCORDANCE WITH THE DESIGN CONCEPT OF THIS PROJECT AND IS CORRECT AND ACCURATE INCLUDING DETAILS, SPECIFICATIONS, DIMENSIONS, QUANTITIES, MATERIAL TYPES, PRODUCT CODES, DESIGNS AND FINISHES.

☐ NO EXCEPTION TAKEN
☐ CORRECT AS NOTED

NAME:
SIGNATURE:
DATE:

SHEET TITLE:
ENTRY PORCH DETAILS

REVISIONS:
NO. DATE DESCRIPTION
1 12.03.14 ISSUE SUBMITTAL
2 12.04.14 SMC SUBMITTAL
3 1.13.15 SMC SUBMITTAL

DWG No.: D-4
DATE: 12/4/14
BY: EL

Copyright 2014, Cheyenne

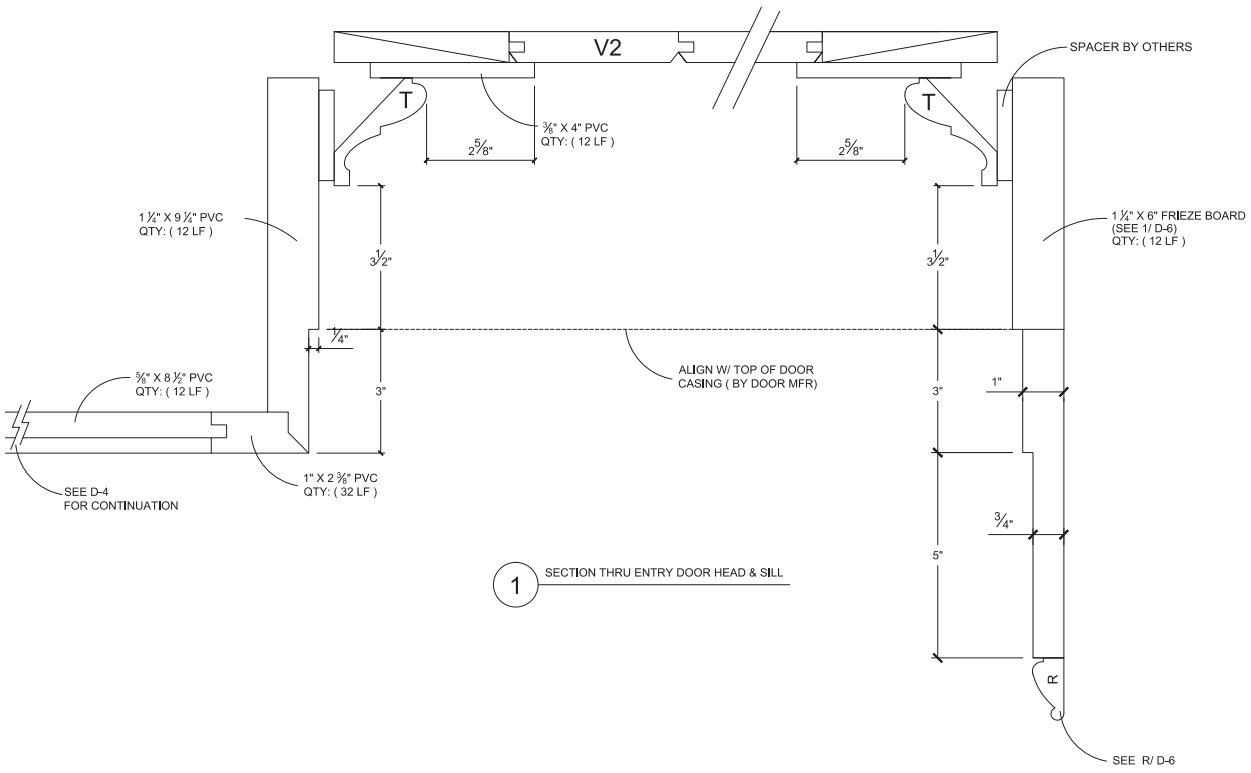

1 SECTION THRU ENTRY DOOR HEAD & SILL

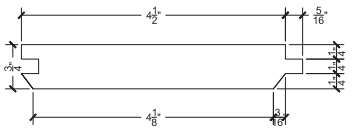

V2 DETAIL "V2"
QTY: (50 LF)
FULL SCALE

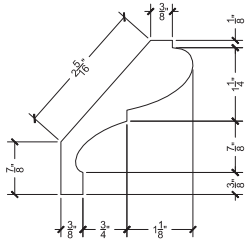

T DETAIL "T"
QTY: (18 LF)
FULL SCALE

CHEYENNE
Leaders in Composite Fabrications

PROJECT:

ADDRESS:

CLIENT:
ROBERT BUMP CONSTRUCTION

JOB #:
2490

APPROVAL FOR PRODUCTION:

I CERTIFY THAT THIS DRAWING IS IN ACCORDANCE WITH THE DESIGN CONCEPT AND THAT IT IS CORRECT AND ACCURATE INCLUDING DETAILS, SPECIFICATIONS, DIMENSIONS, QUANTITIES, MATERIAL TYPES, PRODUCT CODES, DESIGNS AND FINISHES.

☐ NO EXCEPTION TAKEN

☐ CORRECT AS NOTED

NAME:
SIGNATURE:
DATE:

SHEET TITLE:
ENTRY PORCH DETAILS

NO.	DATE	DESCRIPTION
1	10.31.14	1ST SUBMITTAL
2	11.6.14	2ND SUBMITTAL
3	11.12.14	3RD SUBMITTAL

DWG No.
D-5

DATE:
12/4/14
BY: EL

Copyright 2014, Cheyenne

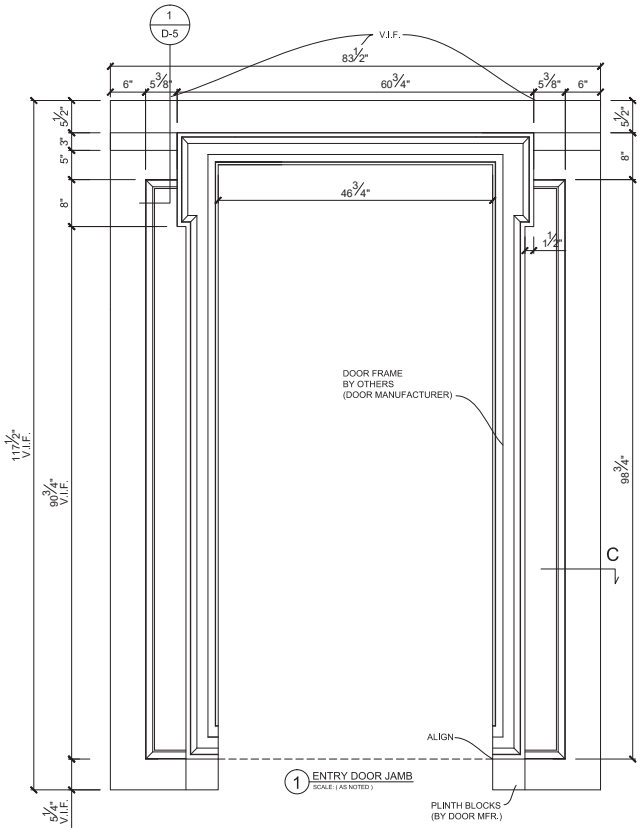

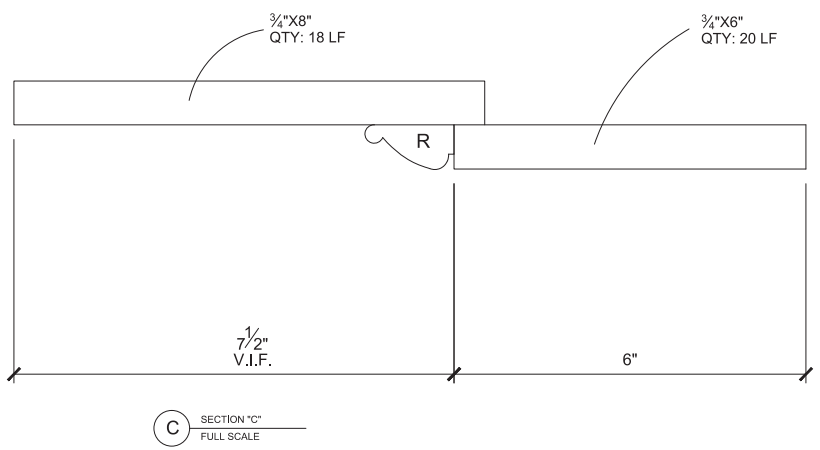

C SECTION "C"
FULL SCALE

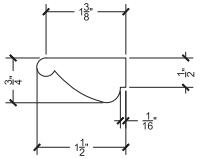

R DETAIL "R"
QTY: (20LF)
FULL SCALE

CHEYENNE
Leaders in Composite Fabrications

PROJECT:

ADDRESS:

CLIENT:
ROBERT BUMP CONSTRUCTION

JOB #:
2490

APPROVAL FOR PRODUCTION:

I CERTIFY THAT THIS DRAWING IS IN ACCORDANCE WITH THE DESIGN CONCEPT OF THIS PROJECT AND IS CORRECT AND ACCURATE INCLUDING DETAILS, SPECIFICATIONS, DIMENSIONS, QUANTITIES, MATERIAL TYPES, PRODUCT CODES, DESIGNS AND FINISHES.

☐ NO EXCEPTION TAKEN

☐ CORRECT AS NOTED

NAME:
SIGNATURE:
DATE:

SHEET TITLE:
ENTRY DOOR DETAIL

REVISIONS:
NO. DESCRIPTION
1 12.04.14 1ST SUBMITTAL
2 150.8.14 2ND SUBMITTAL
3 XY.12.14 3RD SUBMITTAL

DWG No.
D-6

DATE:
12/4/14
BY: EL

Copyright 2014, Cheyenne

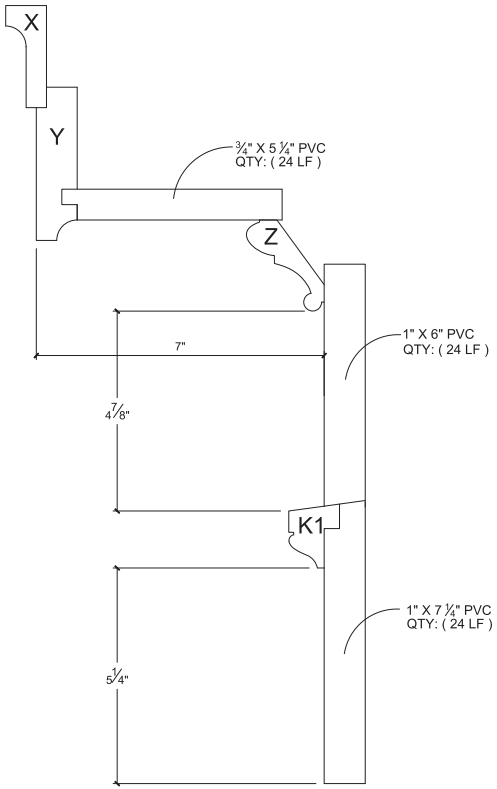

1 BAY WINDOW CAPITAL & ENTABLATURE PROFILE

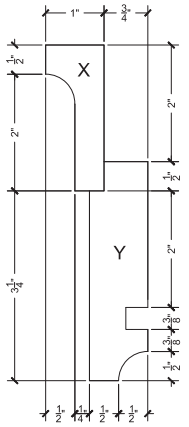

X&Y DETAIL "X" & "Y"
QTY: (60 LF)
FULL SCALE

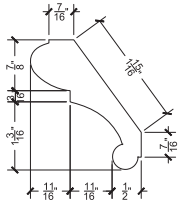

Z DETAIL "Z"
QTY: (12 LF)
FULL SCALE

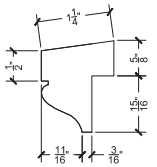

K1 DETAIL "K1"
QTY: (12 LF)
FULL SCALE

CHEYENNE
Leaders in Composite Fabrications

PROJECT:

ADDRESS:

CLIENT:
ROBERT BUMP CONSTRUCTION

JOB #:
2490

APPROVAL FOR PRODUCTION:
I CERTIFY THAT THIS DRAWING IS IN ACCORDANCE WITH THE DESIGN CONCEPT OF THIS PROJECT AND IS CORRECT AND ACCURATE INCLUDING DETAILS, SPECIFICATIONS, DIMENSIONS, QUANTITIES, MATERIAL TYPES, PRODUCT CODES, DESIGNS AND FINISHES.

☐ NO EXCEPTION TAKEN
☐ CORRECT AS NOTED

NAME:
SIGNATURE:
DATE:

SHEET TITLE:
BAY WINDOW CORNICE

REVISIONS:
NO. DESCRIPTION
1 12.8.14 1ST SUBMITTAL
2 1.14.15 2ND SUBMITTAL
3 3.13.15 3RD SUBMITTAL

DWG No.: D-7
DATE: 12/4/14
BY: EL

Copyright 2014, Cheyenne

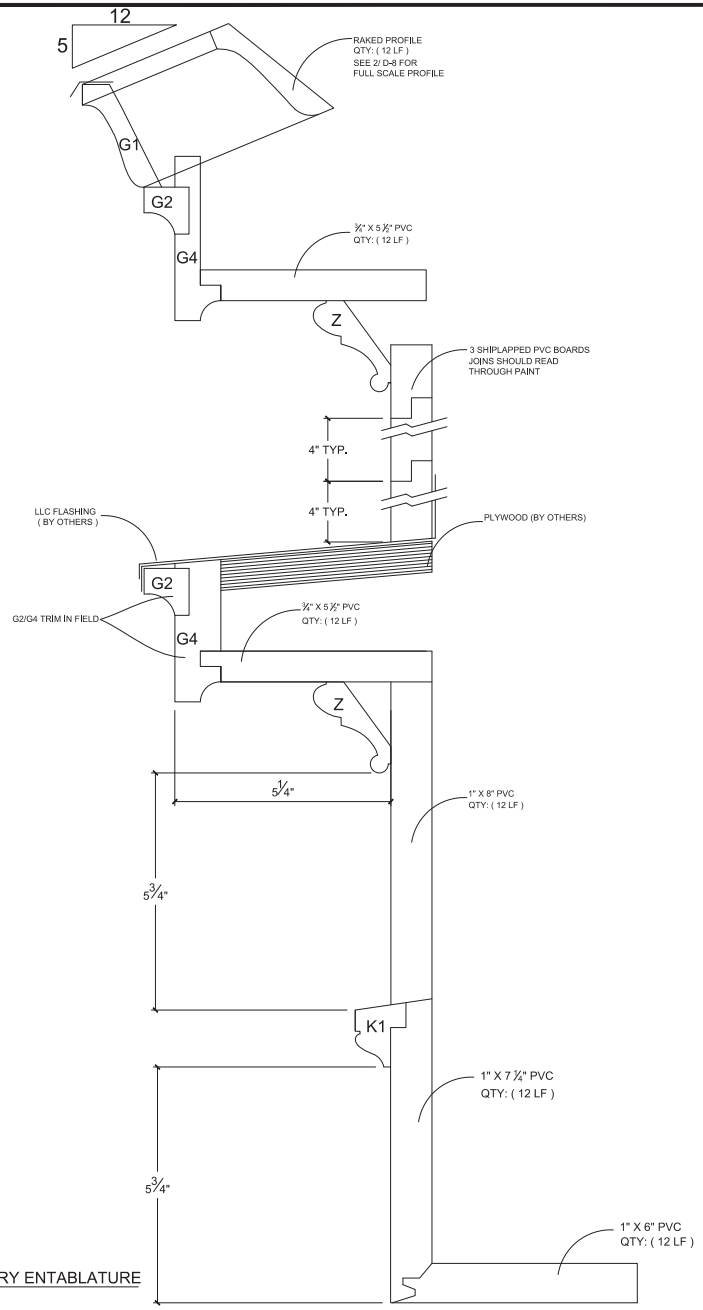

1 SOUTH ENTRY ENTABLATURE

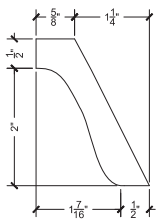

G1 DETAIL "G1"
QTY: (12 LF)
FULL SCALE

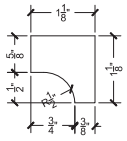

G2 DETAIL "G2"
QTY: (24 LF)
FULL SCALE

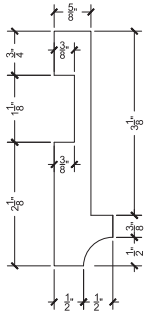

G4 DETAIL "G4"
QTY: (24 LF)
FULL SCALE

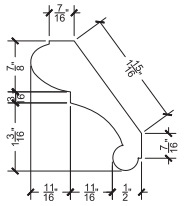

Z DETAIL "Z"
QTY: (12 LF)
FULL SCALE

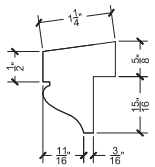

K1 DETAIL "K1"
QTY: (12 LF)
FULL SCALE

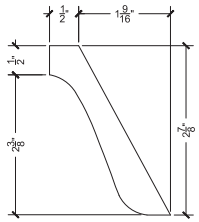

2 RAKED PROFILE
FULL SCALE

CHEYENNE
Leaders in Composite Fabrications

PROJECT:

ADDRESS:

CLIENT:
ROBERT BUMP
CONSTRUCTION

JOB #:
2490

APPROVAL FOR PRODUCTION:
I CERTIFY THAT THIS DRAWING IS IN ACCORDANCE WITH THE DESIGN CONCEPT OF THIS PROJECT AND IS CORRECT AND ACCURATE INCLUDING DETAILS, SPECIFICATIONS, DIMENSIONS, QUANTITIES, MATERIAL TYPES, PRODUCT CODES, DESIGNS AND FINISHES.

☐ NO EXCEPTION TAKEN
☐ CORRECT AS NOTED

NAME:
SIGNATURE:
DATE:

SHEET TITLE:
SOUTH ENTRY
ENTABLATURE

REVISIONS:
NO. DESCRIPTION
1 12.8.14 1ST SUBMITTAL
2 1.14.15 2ND SUBMITTAL
3 1.13.15 3RD SUBMITTAL

DWG No.
D-8

DATE:
12/4/14
BY: EL

Copyright 2014, Cheyenne

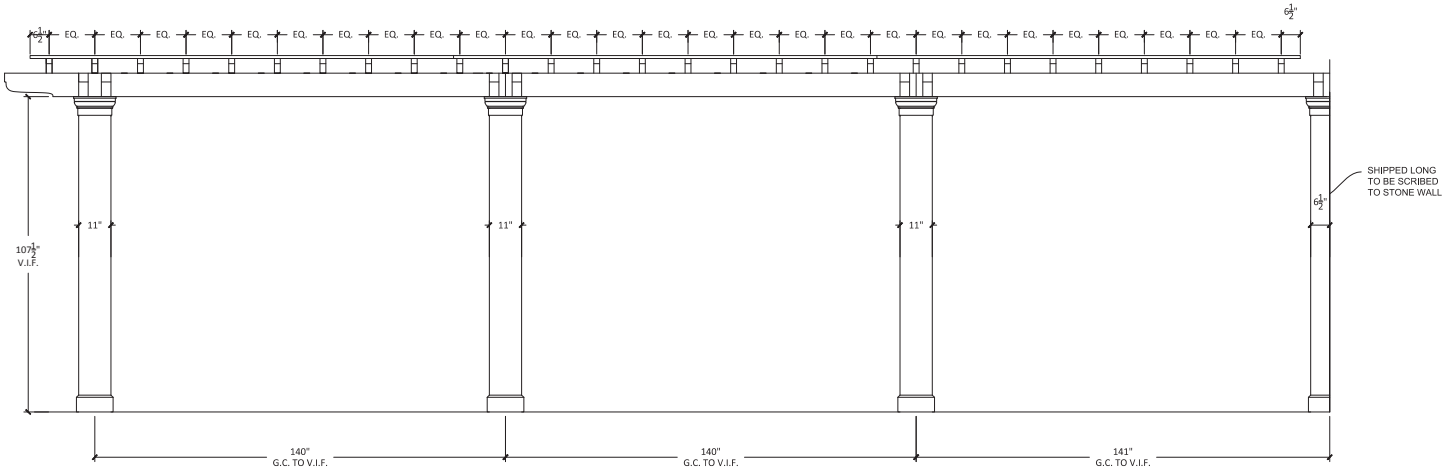

1 PERGOLA ELEVATION FACING SOUTH

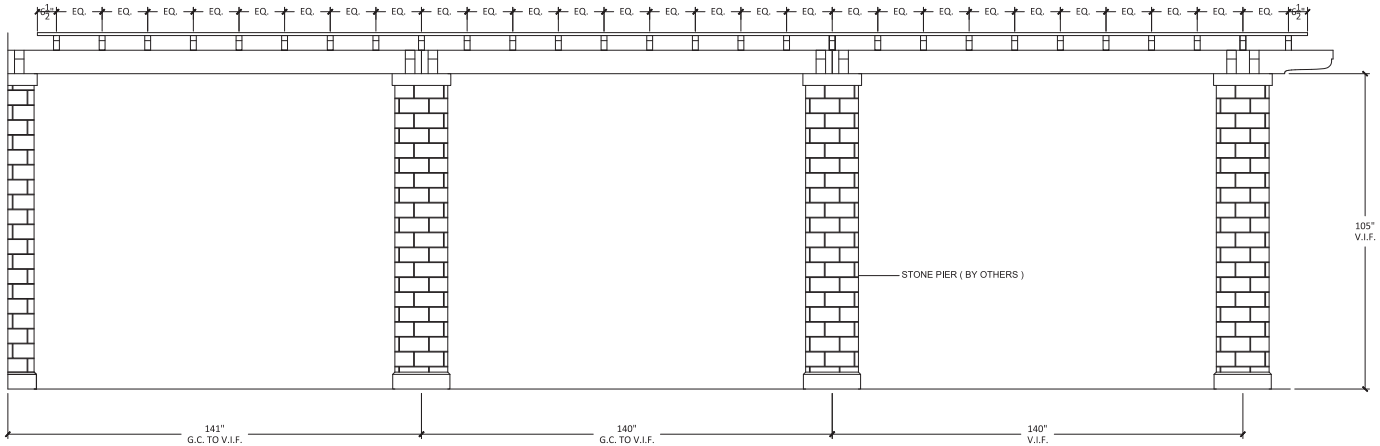

2 PERGOLA ELEVATION FACING NORTH

CHEYENNE
Leaders in Composite Fabrications

PROJECT:

ADDRESS:

CLIENT:
ROBERT BUMP CONSTRUCTION

JOB #:
2490

APPROVAL FOR PRODUCTION:
I CERTIFY THAT THIS DRAWING IS IN ACCORDANCE WITH THE DESIGN CONCEPT AND THAT I HAVE VERIFIED IT TO BE ACCURATE INCLUDING DETAILS, SPECIFICATIONS, DIMENSIONS, QUANTITIES, MATERIAL TYPES, PRODUCT CODES, DESIGNS AND FINISHES.

☐ NO EXCEPTION TAKEN
☐ CORRECT AS NOTED

NAME:
SIGNATURE:
DATE:

SHEET TITLE:
PERGOLA ELEVATION

REVISIONS:
NO. DESCRIPTION
1 12.04.14 1ST SUBMITTAL
2 1.10.14 2ND SUBMITTAL
3 1.13.14 3RD SUBMITTAL

DWG No.
D-9

DATE:
12/4/14
BY: EL

Copyright 2014, Cheyenne

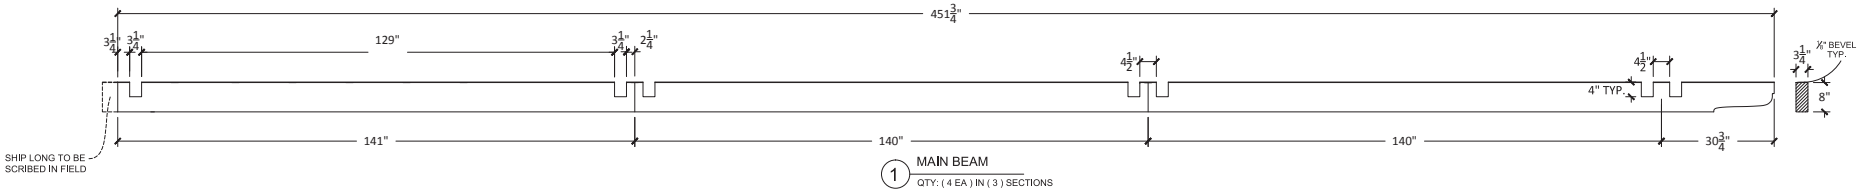

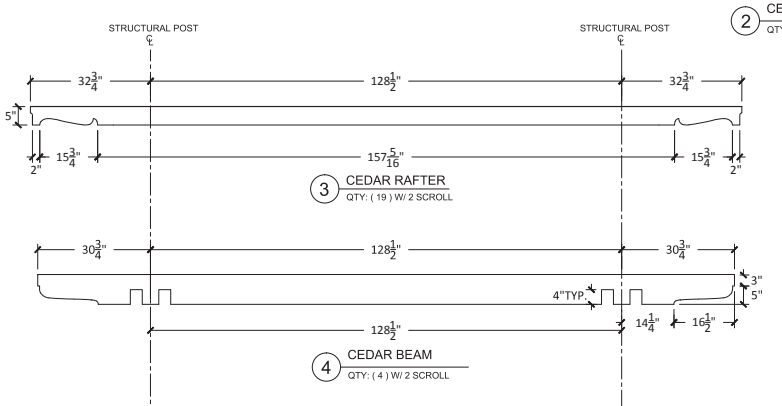

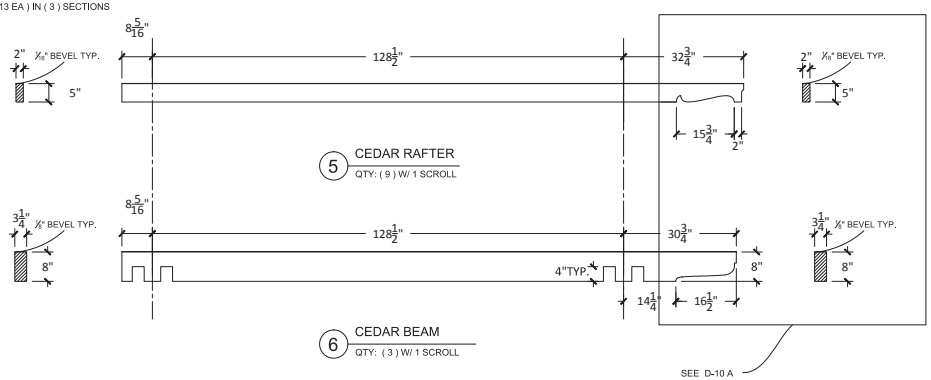

7 PERGOLA ELEVATION FACING EAST

NOTE:
G.C. TO V.I.F. ALL LENGTHS & QUANTITIES

CHEYENNE
Leaders in Composite Fabrications

PROJECT:
ADDRESS:
CLIENT:
ROBERT BUMP CONSTRUCTION
JOB #:
2490

APPROVAL FOR PRODUCTION:
I CERTIFY THAT THIS DRAWING IS IN ACCORDANCE WITH THE DESIGN CONCEPT AND THAT IT IS CORRECT AND ACCURATE INCLUDING DETAILS, SPECIFICATIONS, DIMENSIONS, QUANTITIES, MATERIAL TYPES, PRODUCT CODES, DESIGNS AND FINISHES.
☐ NO EXCEPTION TAKEN
☐ CORRECT AS NOTED
NAME:
SIGNATURE:
DATE:

SHEET TITLE:
PERGOLA DETAILS

REVISIONS:
NO. DESCRIPTION
1 10.8.14 1ST SUBMITTAL
2 10.8.14 2ND SUBMITTAL
3 11.13.14 3RD SUBMITTAL

DWG No.: D-10
DATE: 12/4/14
BY: EL

Copyright 2014, Cheyenne

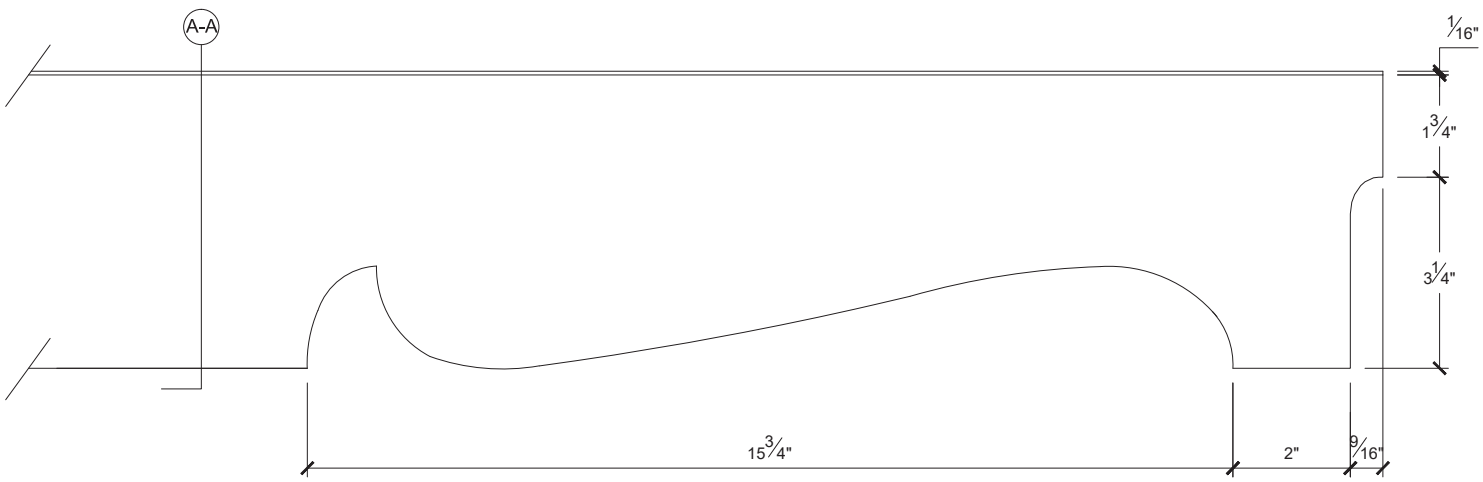

1 PERGOLA RAFTER PROFILE
FULL SCALE

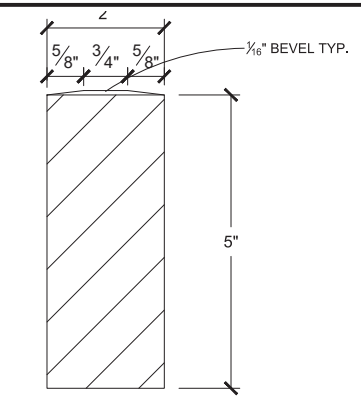

A-A RAFTER SECTION
FULL SCALE

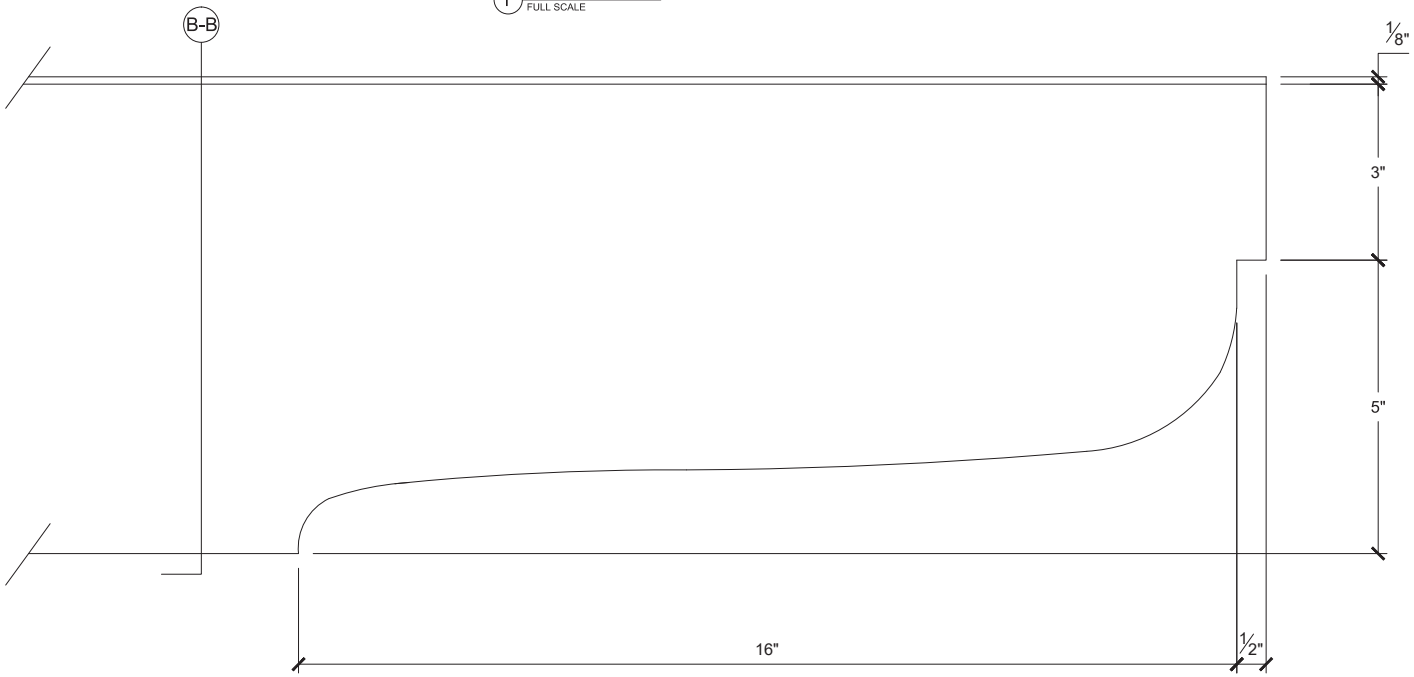

2 PERGOLA BEAM PROFILE
FULL SCALE

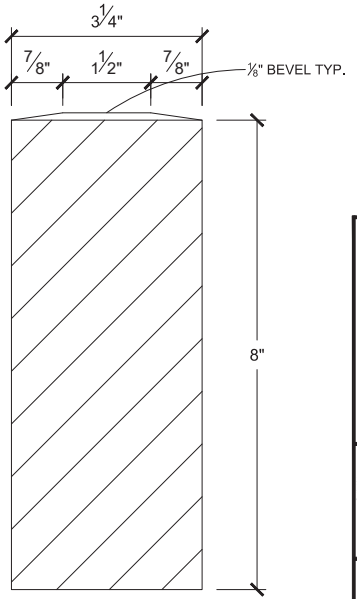

B-B BEAM SECTION
FULL SCALE

CHEYENNE
Leaders in Composite Fabrications

PROJECT:

ADDRESS:

CLIENT:
ROBERT BUMP CONSTRUCTION

JOB #:
2490

APPROVAL FOR PRODUCTION:
I CERTIFY THAT THIS DRAWING IS IN ACCORDANCE WITH THE DESIGN CONCEPT OF THIS PROJECT AND IS CORRECT AND ACCURATE INCLUDING DETAILS, SPECIFICATIONS, DIMENSIONS, QUANTITIES, MATERIAL TYPES, PRODUCT CODES, DESIGNS AND FINISHES.

☐ NO EXCEPTION TAKEN
☐ CORRECT AS NOTED

NAME:
SIGNATURE:
DATE:

SHEET TITLE:
PERGOLA DETAILS

REVISIONS:
NO. DATE DESCRIPTION
1 12.8.14 1ST SUBMITTAL
2 1.6.15 2ND SUBMITTAL
3 1.13.15 3RD SUBMITTAL

DWG No.: D-10A
DATE: 12/4/14
BY: EL

Copyright 2014, Cheyenne

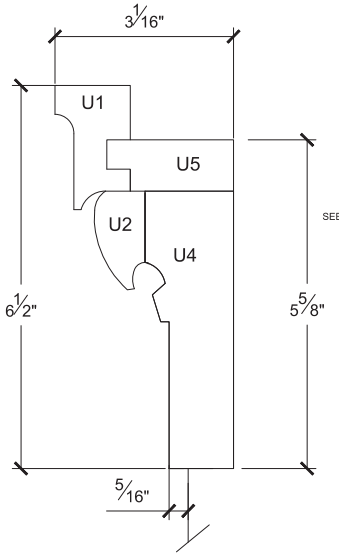

1 PILASTER CAPITAL DETAIL
FULL SCALE

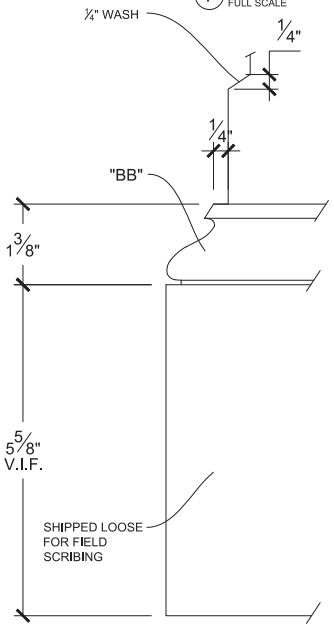

1-B PILASTER BASE DETAIL
FULL SCALE

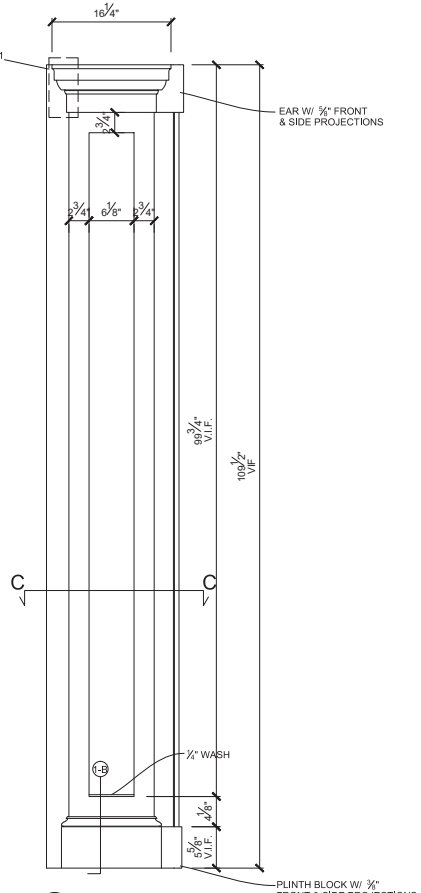

2 SOUTH ENTRY PILASTER DETAIL
SCALE: AS NOTED
QTY: (1) LEFT
(1) RIGHT

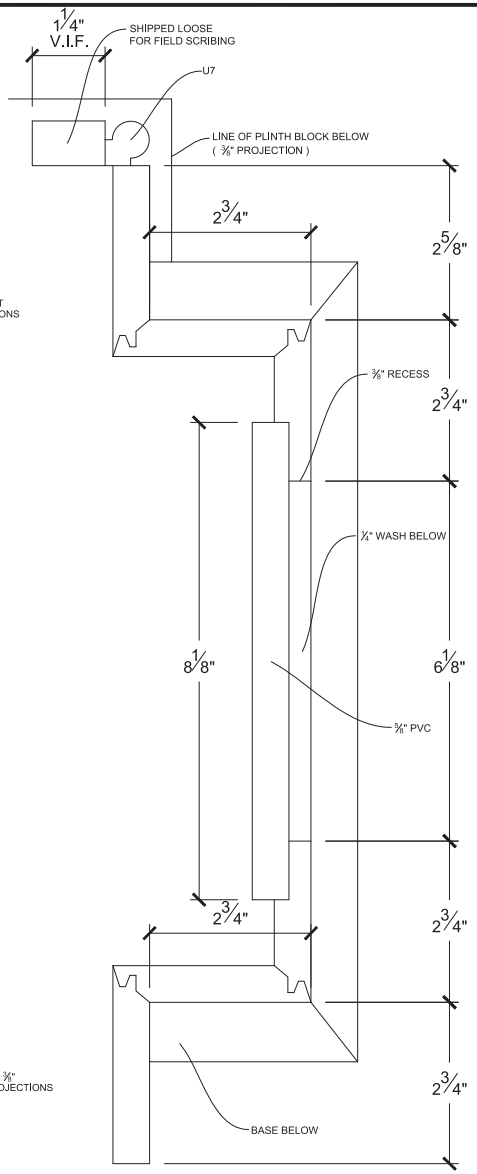

C-C SECTION C-C
FULL SCALE

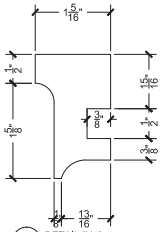

U1 DETAIL "U1"
FULL SCALE

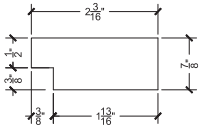

U5 DETAIL "U5"
FULL SCALE

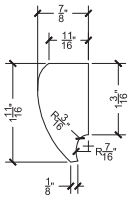

U2 DEATIL "U2"
FULL SCALE

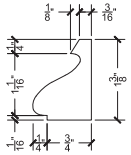

BB DETAIL "BB"
FULL SCALE

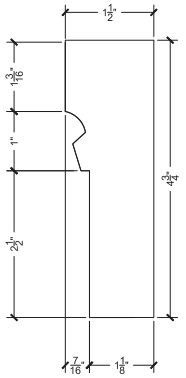

U4 DETAIL "U4"
FULL SCALE

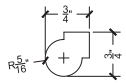

U7 CORNER BEAD PROFILE
FULL SCALE

CHEYENNE
Leaders in Composite Fabrications

PROJECT:

ADDRESS:

CLIENT:
ROBERT BUMP
CONSTRUCTION

JOB #:
2490

APPROVAL FOR PRODUCTION:
I CERTIFY THAT THIS DRAWING IS IN ACCORDANCE WITH THE DESIGN CONCEPTION IN HIS OR HER OPINION AND IS ACCURATE INCLUDING DETAILS, SPECIFICATIONS, DIMENSIONS, QUANTITIES, MATERIAL TYPES, PRODUCT CODES, DESIGNS AND FINISHES.
☐ NO EXCEPTION TAKEN
☐ CORRECT AS NOTED
NAME:
SIGNATURE:
DATE:

SHEET TITLE:
SOUTH ENTRY
PILASTER

NO.	DESCRIPTION
1	10.24.14 1ST SUBMITTAL
2	11.04.14 2ND SUBMITTAL
3	11.12.14 3RD SUBMITTAL

DWG No.
D-11

DATE:
11/4/14
BY: EL

Copyright 2014, Cheyenne

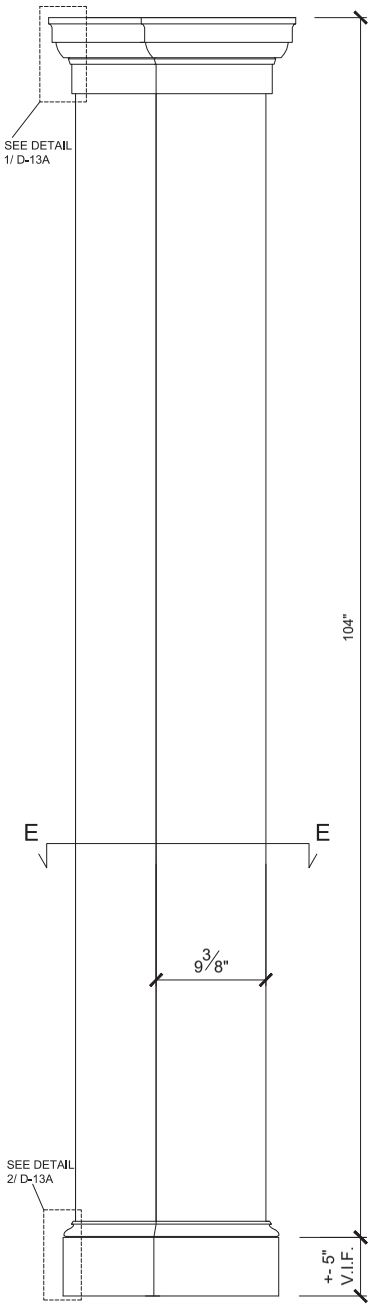

1 BAYWINDOW PILASTER

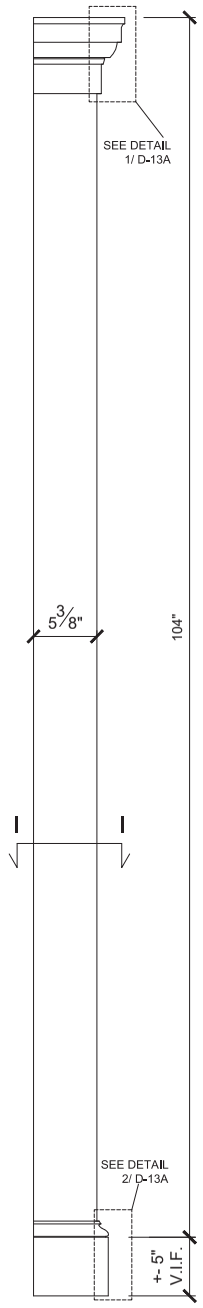

2 BAYWINDOW PILASTER
QTY: (1) AS SHOWN
(1) MIRRORED

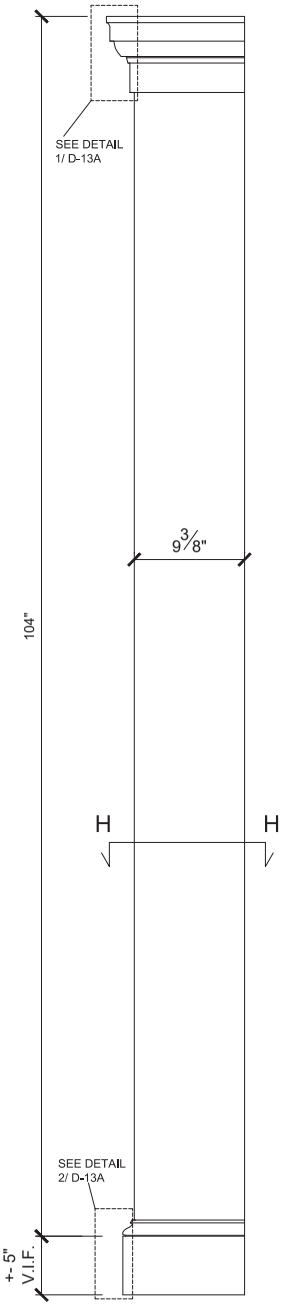

3 BAYWINDOW PILASTER
QTY: (1) AS SHOWN
(1) MIRRORED

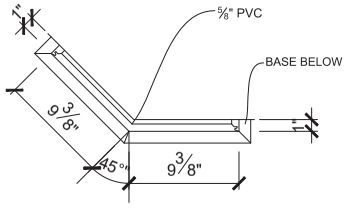

E-E SECTION E-E

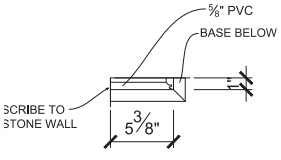

I-I SECTION I-I

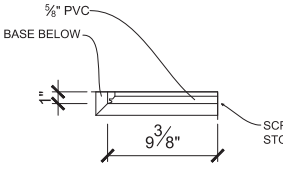

H-H SECTION H-H

DRAWING No. D-12	ARCHITECT: BAY WINDOW PILASTER DETAIL	PROJECT: ROBERT BUMP CONSTRUCTION JOB # 2490	CHEYENNE Leaders in Composite Fabrications

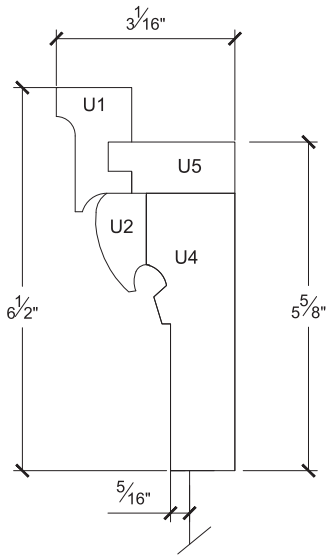

1 PILASTER CAPITAL DETAIL
FULL SCALE

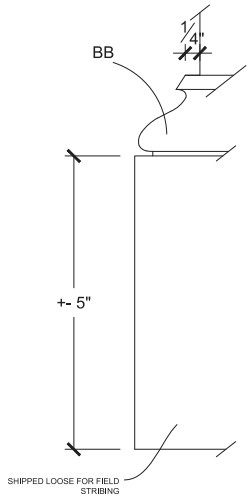

2 PILASTER BASE DETAIL
FULL SCALE

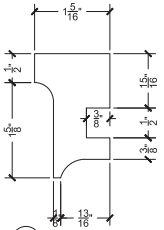

U1 DETAIL "U1"
FULL SCALE

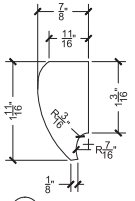

U2 DEATIL "U2"
FULL SCALE

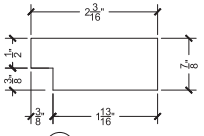

U5 DETAIL "U5"
FULL SCALE

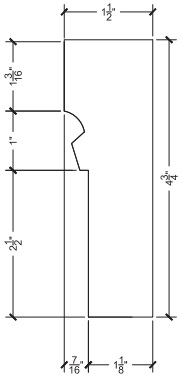

U4 DETAIL "U4"
FULL SCALE

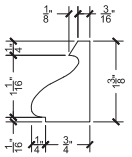

BB DETAIL "BB"
FULL SCALE

CHEYENNE
Leaders in Composite Fabrications

PROJECT:

ADDRESS:

CLIENT:
ROBERT BUMP CONSTRUCTION

JOB #:
2490

APPROVAL FOR PRODUCTION:

I CERTIFY THAT THIS DRAWING IS IN ACCORDANCE WITH THE DESIGN CONCEPT AND THAT IT IS COMPLETELY AND ACCURATE INCLUDING DETAILS, SPECIFICATIONS, DIMENSIONS, QUANTITIES, MATERIAL TYPES, PRODUCT CODES, DESIGNS AND FINISHES.

☐ NO EXCEPTION TAKEN

☐ CORRECT AS NOTED

NAME:
SIGNATURE:
DATE:

SHEET TITLE:
BAY WINDOW PILASTER DETAIL

REVISIONS:

NO.	DESCRIPTION
1	11/24/14 1ST SUBMITTAL
2	11/26/14 2ND SUBMITTAL
3	12/12/14 3RD SUBMITTAL

DWG No.
D-13

DATE:
12/4/14
BY: EL

Copyright 2014, Cheyenne

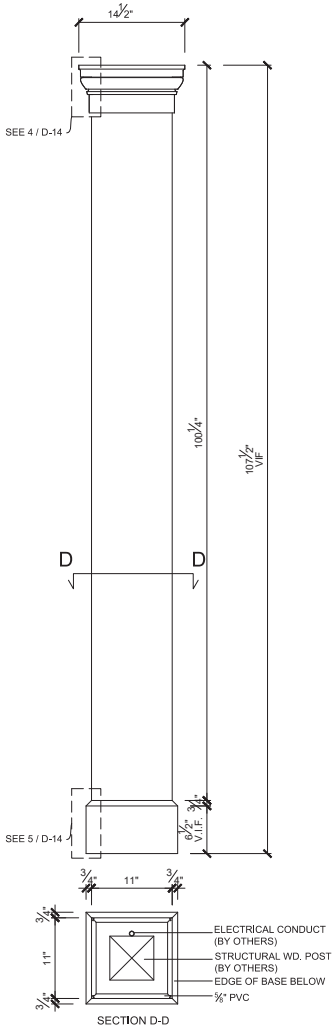

SECTION D-D

1 PERGOLA COLUMN ELEVATION
QTY: (3) FULL SQ.
(1) HALF SQ. SHIPPED LONG FOR FIELD SCRIBING

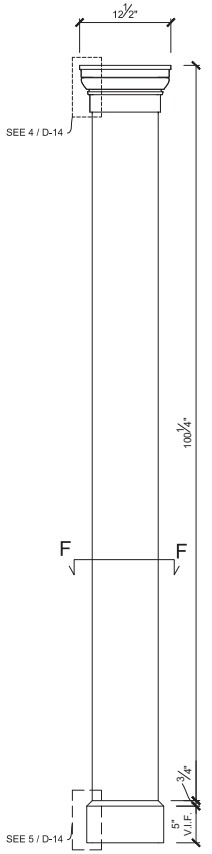

2 CORNER PILASTER
QTY: (1 EA)

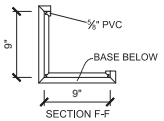

SECTION F-F

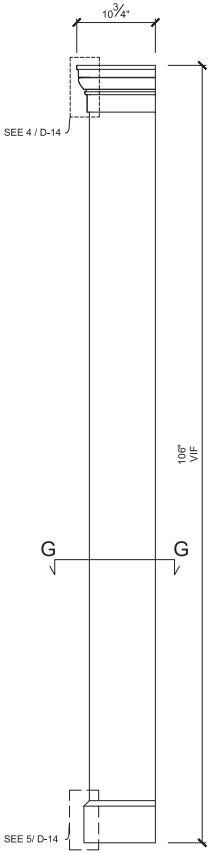

3 END PILASTER
QTY: (1 LEFT)
(1 RIGHT)

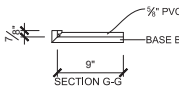

SECTION G-G

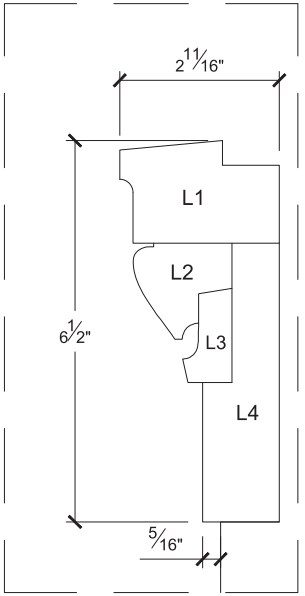

4 CAPITAL PROFILE
SCALE: (AS NOTED)

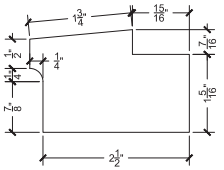

L1 DETAIL "L1"
FULL SCALE

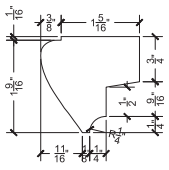

L2 DETAIL "L2"
FULL SCALE

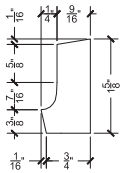

L3 DETAIL "L3"
FULL SCALE

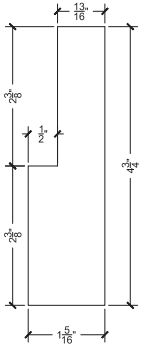

L4 DETAIL "L4"
FULL SCALE

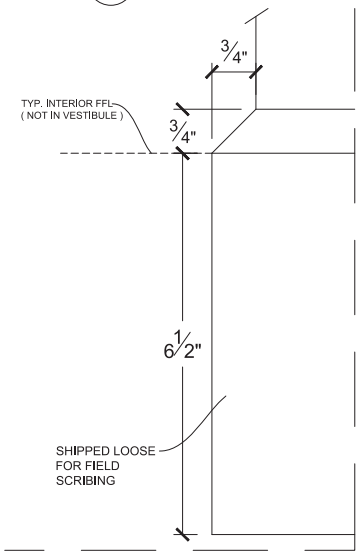

5 BASE PROFILE
SCALE: (AS NOTED)

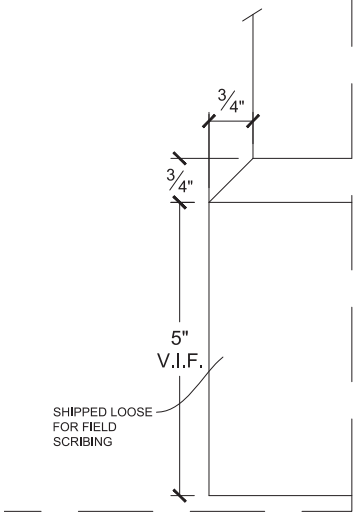

6 BASE PROFILE @ VESTIBULE
SCALE: (AS NOTED)

CHEYENNE
Leaders in Composite Fabrications

PROJECT:

ADDRESS:

CLIENT:
ROBERT BUMP CONSTRUCTION

JOB #:
2490

APPROVAL FOR PRODUCTION:
I CERTIFY THAT THIS DRAWING IS IN ACCORDANCE WITH THE DESIGN CONCEPT OF THIS PROJECT AND IS CORRECT AND ACCURATE INCLUDING DETAILS, SPECIFICATIONS, DIMENSIONS, QUANTITIES, MATERIAL TYPES, PRODUCT CODES, DESIGNS AND FINISHES.
☐ NO EXCEPTION TAKEN
☐ CORRECT AS NOTED
NAME:
SIGNATURE:
DATE:

SHEET TITLE:
CORNER & END PILASTERS

REVISIONS:
NO. DESCRIPTION
1 12.02.14 1ST SUBMITTAL
2 1.10.15 2ND SUBMITTAL
3 1.12.15 3RD SUBMITTAL

DWG No.
D-14

DATE:
12/4/14
BY: EL

Copyright 2014, Cheyenne

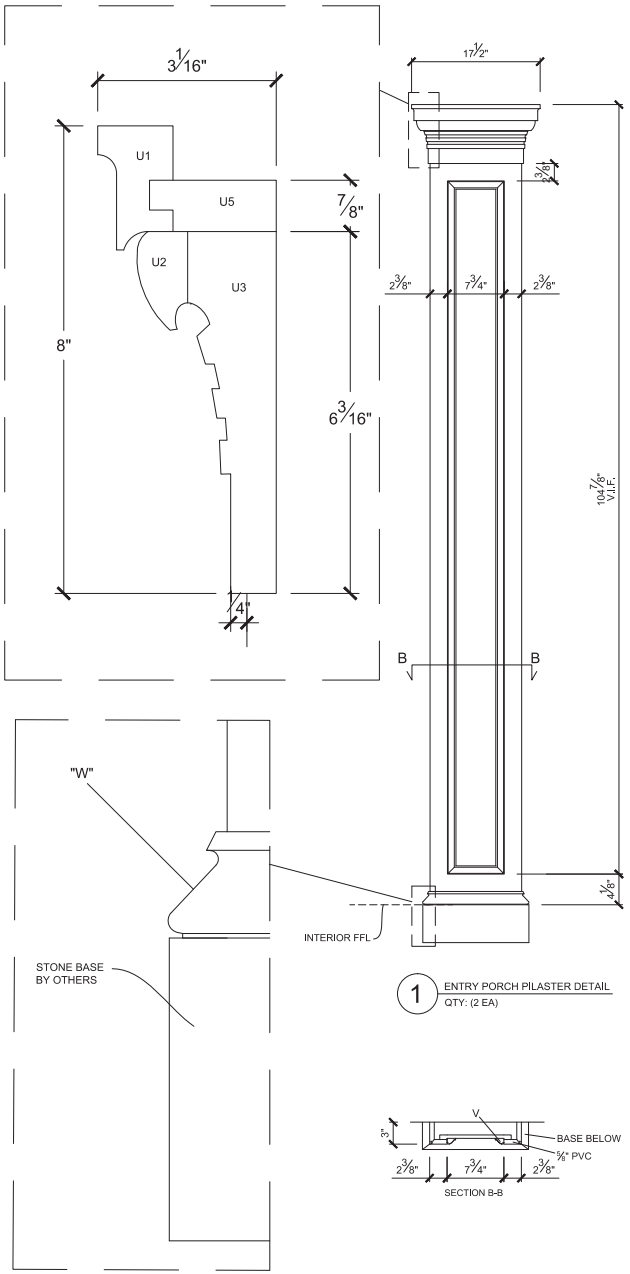

1 ENTRY PORCH PILASTER DETAIL
QTY: (2 EA)

SECTION B-8

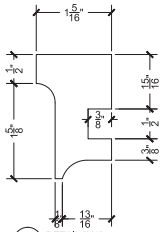

U1 DETAIL "U1"
QTY: (32 LF)
FULL SCALE

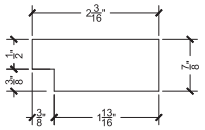

U5 DETAIL "U5"
QTY: (32 LF)
FULL SCALE

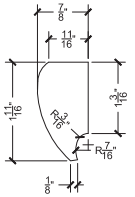

U2 DETAIL "U2"
QTY: (32 LF)
FULL SCALE

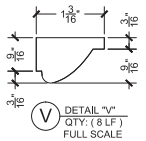

V DETAIL "V"
QTY: (8 LF)
FULL SCALE

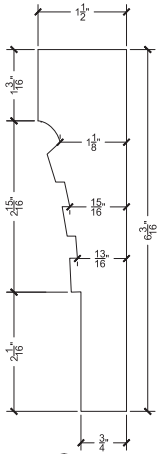

U3 DETAIL "U3"
QTY: (8 LF)
FULL SCALE

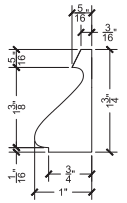

W DETAIL "W"
QTY: (8 LF)
FULL SCALE

CHEYENNE
Leaders in Composite Fabrications

PROJECT:

ADDRESS:

CLIENT:
ROBERT BUMP CONSTRUCTION

JOB #:
2490

APPROVAL FOR PRODUCTION:
I CERTIFY THAT THIS DRAWING IS IN ACCORDANCE WITH THE DESIGN CONCEPT AND IS CORRECT AND COMPLETE AS ACCURATE INCLUDING DETAILS, SPECIFICATIONS, DIMENSIONS, QUANTITIES, MATERIAL TYPES, PRODUCT CODES, DESIGNS AND FINISHES.

☐ NO EXCEPTION TAKEN
☐ CORRECT AS NOTED

NAME:
SIGNATURE:
DATE:

SHEET TITLE:
ENTRY PORCH PILASTER

REVISIONS:	
NO.	DESCRIPTION
1	12.05.14 1ST SUBMITTAL
2	12.08.14 2ND SUBMITTAL
3	12.12.14 3RD SUBMITTAL

DWG No.
D-15

DATE:
12/4/14
BY: EL

Copyright 2014, Cheyenne

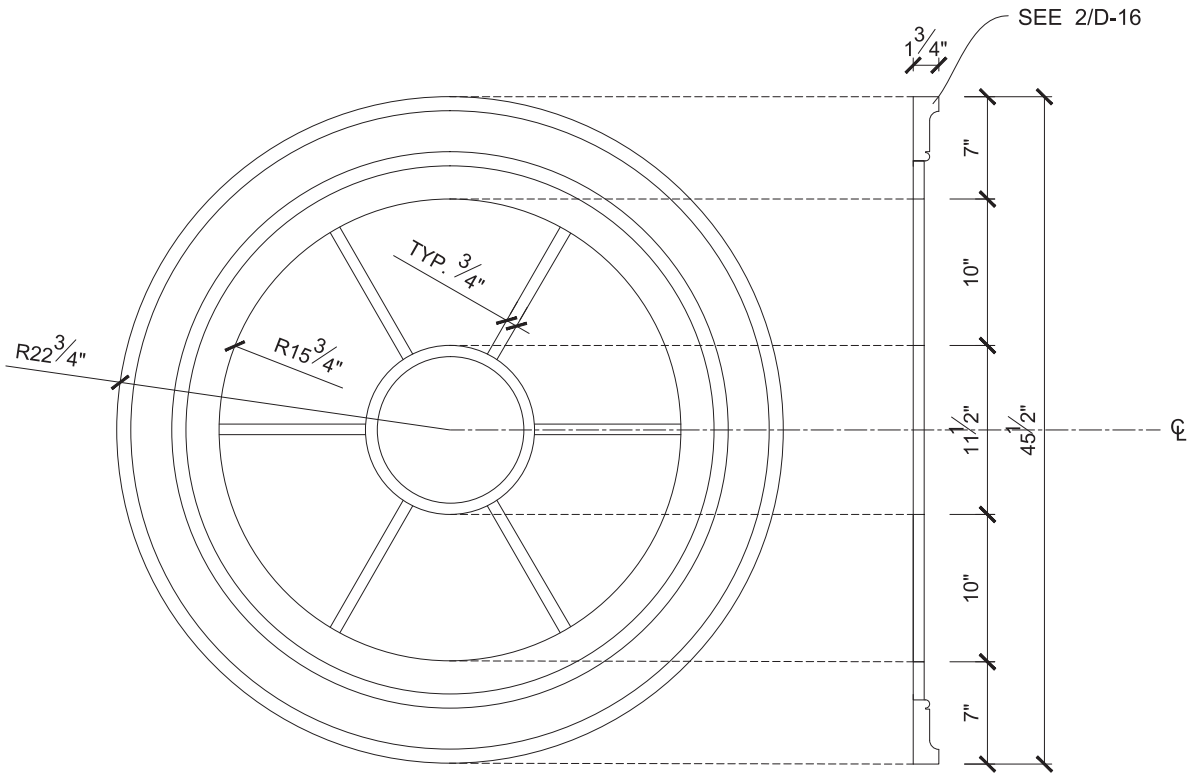

3 ROUND WINDOW TRIM

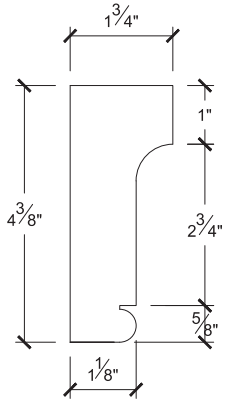

2 WINDOW SURROUND MOLDING
FULL SCALE

CHEYENNE
Leaders in Composite Fabrications

PROJECT:

ADDRESS:

CLIENT:
ROBERT BUMP CONSTRUCTION

JOB #:
2490

APPROVAL FOR PRODUCTION:
I CERTIFY THAT THIS DRAWING IS IN ACCORDANCE WITH THE DESIGN CONCEPT OF THIS PROJECT AND IS CORRECT AND ACCURATE INCLUDING DETAILS, SPECIFICATIONS, DIMENSIONS, QUANTITIES, MATERIAL TYPES, PRODUCT CODES, DESIGNS AND FINISHES.

☐ NO EXCEPTION TAKEN
☐ CORRECT AS NOTED

NAME:
SIGNATURE:
DATE:

SHEET TITLE:
ROUND WINDOW TRIM

REVISIONS:
NO. DESCRIPTION
1 12.8.14 1ST SUBMITTAL
2 12.9.14 2ND SUBMITTAL
3 1.13.14 3RD SUBMITTAL

DWG No.
D-16

DATE:
12/4/14
BY: EL

Copyright 2014, Cheyenne

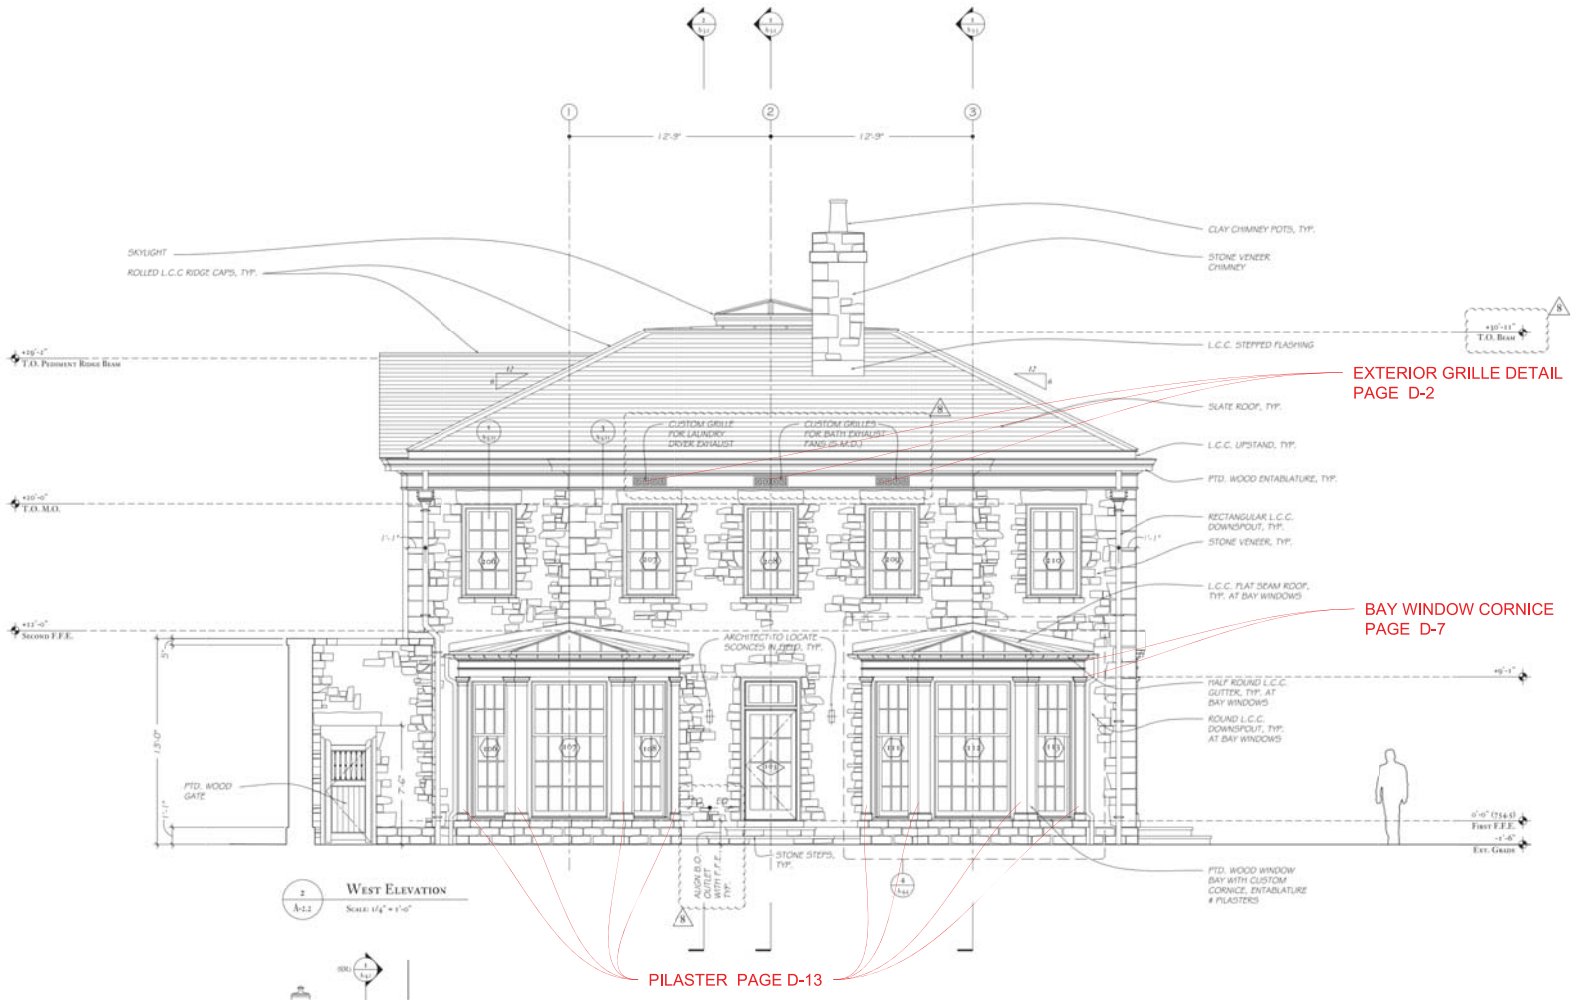

CHEYENNE
Leaders in Composite Fabrications

PROJECT:

ADDRESS:

CLIENT:
ROBERT BUMP CONSTRUCTION

JOB #:
2490

APPROVAL FOR PRODUCTION:
I CERTIFY THAT THIS DRAWING IS IN ACCORDANCE WITH THE DESIGN CONCEPT OF THIS PROJECT AND IS CORRECT AND ACCURATE INCLUDING DETAILS, SPECIFICATIONS, DIMENSIONS, QUANTITIES, MATERIAL TYPES, PRODUCT CODES, DESIGNS AND FINISHES.

☐ NO EXCEPTION TAKEN
☐ CORRECT AS NOTED

NAME:
SIGNATURE:
DATE:

SHEET TITLE:
WEST ELEVATION

REVISIONS:
No. DATE BY DESCRIPTION
1 12.10.14 TT SUBMITTAL
2 01.14.15 MD SUBMITTAL
3 03.12.15 MD SUBMITTAL

DWG No.
E-1

DATE:
12/4/14
BY: EL

Copyright 2014, Cheyenne

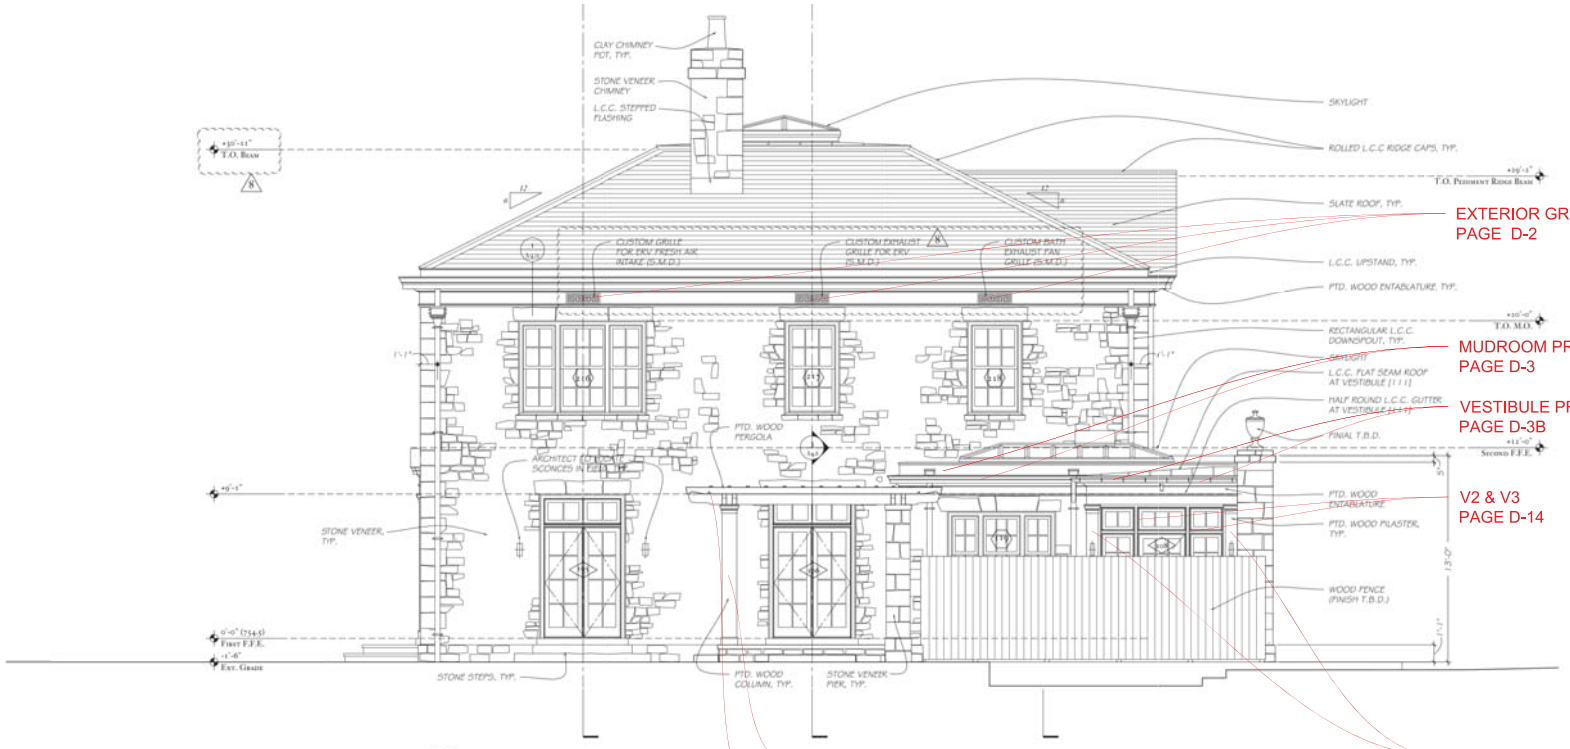

2 / A-14 **East Elevation**
Scale: 1/4" = 1'-0"

EXTERIOR GRILLE DETAIL
PAGE D-2

MUDROOM PROFILE
PAGE D-3

VESTIBULE PROFILE
PAGE D-3B

V2 & V3
PAGE D-14

CORNER & END
PILASTER
PAGE D-14

PERGOLA COLUMN
PAGE D-12

PERGOLA DETAIL
PAGES D-9 & D-10

CHEYENNE
Leaders in Composite Fabrications

PROJECT:

ADDRESS:

CLIENT:
ROBERT BUMP CONSTRUCTION

JOB #:
2490

APPROVAL FOR PRODUCTION:
I CERTIFY THAT THIS DRAWING IS IN ACCORDANCE WITH THE DESIGN CONCEPT OF THIS PROJECT AND IS CORRECT AND ACCURATE INCLUDING DETAILS, SPECIFICATIONS, DIMENSIONS, QUANTITIES, MATERIAL TYPES, PRODUCT CODES, DESIGNS AND FINISHES.
☐ NO EXCEPTION TAKEN
☐ CORRECT AS NOTED
NAME:
SIGNATURE:
DATE:

SHEET TITLE:
EAST ELEVATION

REVISIONS:
No. DATE BY DESCRIPTION
1 12.10.14 TT SUBMITTAL
2 1.6.15 TT SUBMITTAL
3 1.12.15 DD SUBMITTAL

DWG No. E-2
DATE: 12/4/14
BY: EL

Copyright 2014, Cheyenne

SHIPLAPPED PVC BOARDS
(SEE D-8)

SOUTH ENTRY PILASTER
PAGE D-11

SOUTH ENTRY PROFILE
PAGE D-8

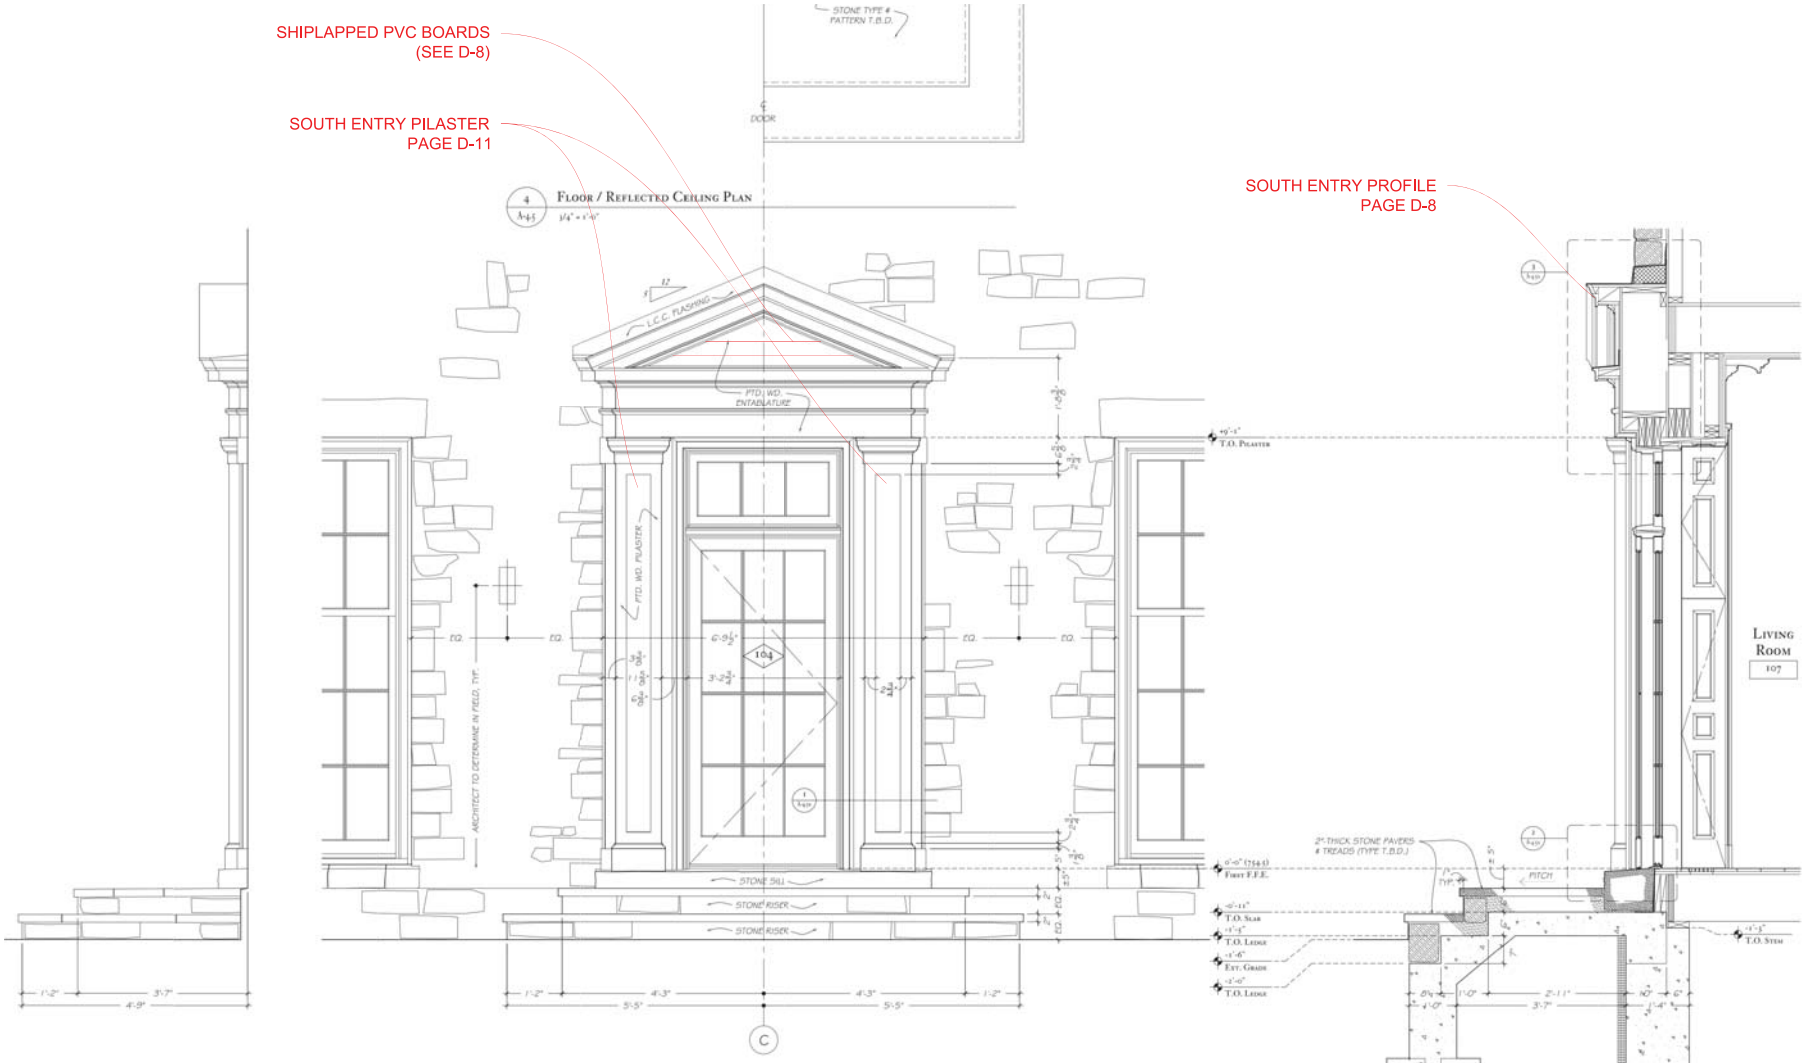

4 / A-43 FLOOR / REFLECTED CEILING PLAN 1/4" = 1'-0"

3 / A-43 SIDE ELEVATION 1/4" = 1'-0"

2 / A-43 FRONT ELEVATION / SECTION 1/4" = 1'-0"

1 / A-43 SECTION 1/4" = 1'-0"

CHEYENNE
Leaders in Composite Fabrications

PROJECT:

ADDRESS:

CLIENT:
ROBERT BUMP CONSTRUCTION

JOB #:
2490

APPROVAL FOR PRODUCTION:

I CERTIFY THAT THIS DRAWING IS IN ACCORDANCE WITH THE DESIGN CONCEPT OF THIS PROJECT AND IS CORRECT AND ACCURATE INCLUDING DETAILS, SPECIFICATIONS, DIMENSIONS, QUANTITIES, MATERIAL TYPES, PRODUCT CODES, DESIGNS AND FINISHES.

☐ NO EXCEPTION TAKEN

☐ CORRECT AS NOTED

NAME:
SIGNATURE:
DATE:

SHEET TITLE:
SOUTH ENTRY ELEVATION

REVISIONS:
1 12.10.14 ADD'L DIM'S
2 12.12.14 ADD'L DIM'S
3 1.6.15 ADD DIMENSIONS
4 2.17.15 ADD DIMENSIONS

DWG No.
E-3

DATE:
12/4/14
BY: EL

Copyright 2014, Cheyenne

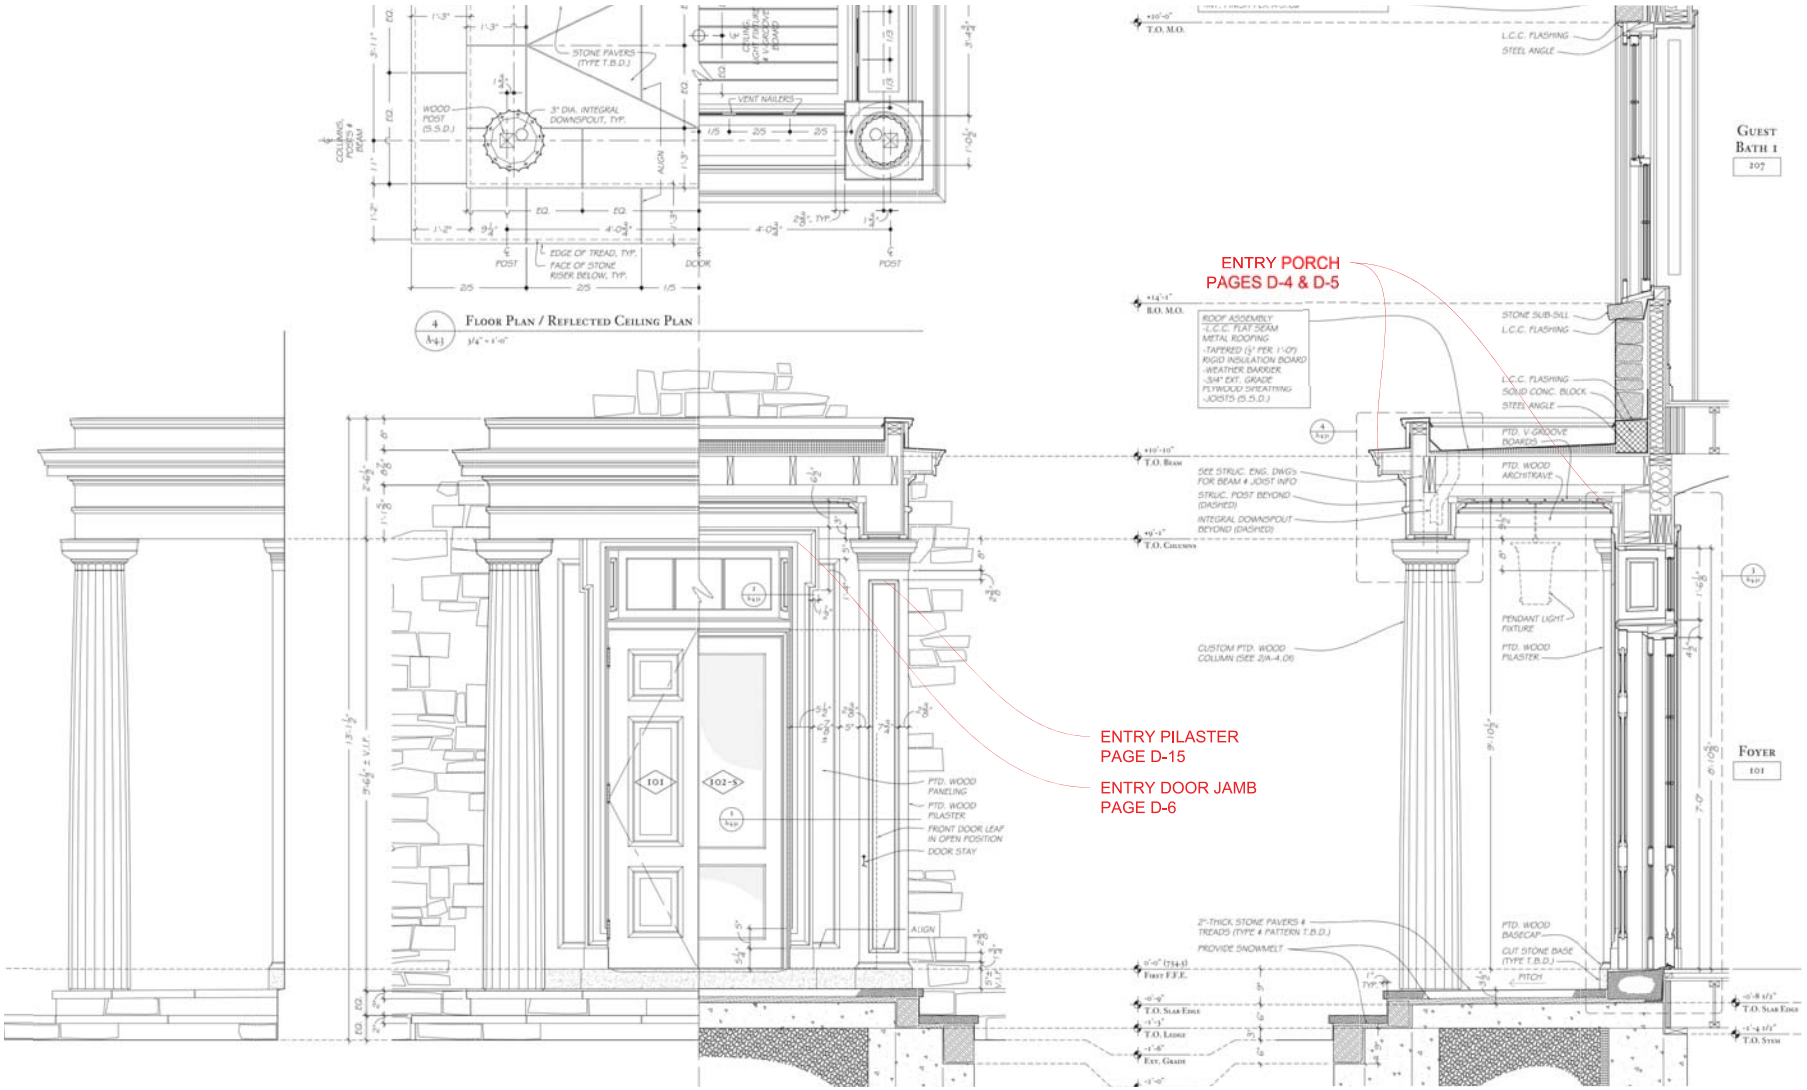

CHEYENNE
Leaders in Composite Fabrications

PROJECT:

ADDRESS:

CLIENT:
ROBERT BUMP CONSTRUCTION

JOB #:
2490

APPROVAL FOR PRODUCTION:
I CERTIFY THAT THIS DRAWING IS IN ACCORDANCE WITH THE DESIGN CONCEPT OF THIS PROJECT AND IS CORRECT AND ACCURATE INCLUDING DETAILS, SPECIFICATIONS, DIMENSIONS, QUANTITIES, MATERIAL TYPES, PRODUCT CODES, DESIGNS AND FINISHES.

☐ NO EXCEPTION TAKEN
☐ CORRECT AS NOTED

NAME:
SIGNATURE:
DATE:

SHEET TITLE:
ENTRY PORCH ELEVATION

REVISIONS
No. DATE DESCRIPTION BY
1 12.03.14 ADD'L DIM. TO PLAN
2 12.05.14 ADD'L DIM. TO PLAN
3 [illegible] [illegible]
4 [illegible] [illegible]

DWG No.
E-4

DATE:
12/4/14
BY: EL

Copyright 2014, Cheyenne

ROUND WINDOW TRIM
PAGE D-16)

EXTERIOR CORNICE AT PEDIMENT
PAGE D-1C

MAIN CORNICE
PEDIMENT RAKE PROFILE
PAGE D-1B

MAIN CORNICE
PAGE D-1A

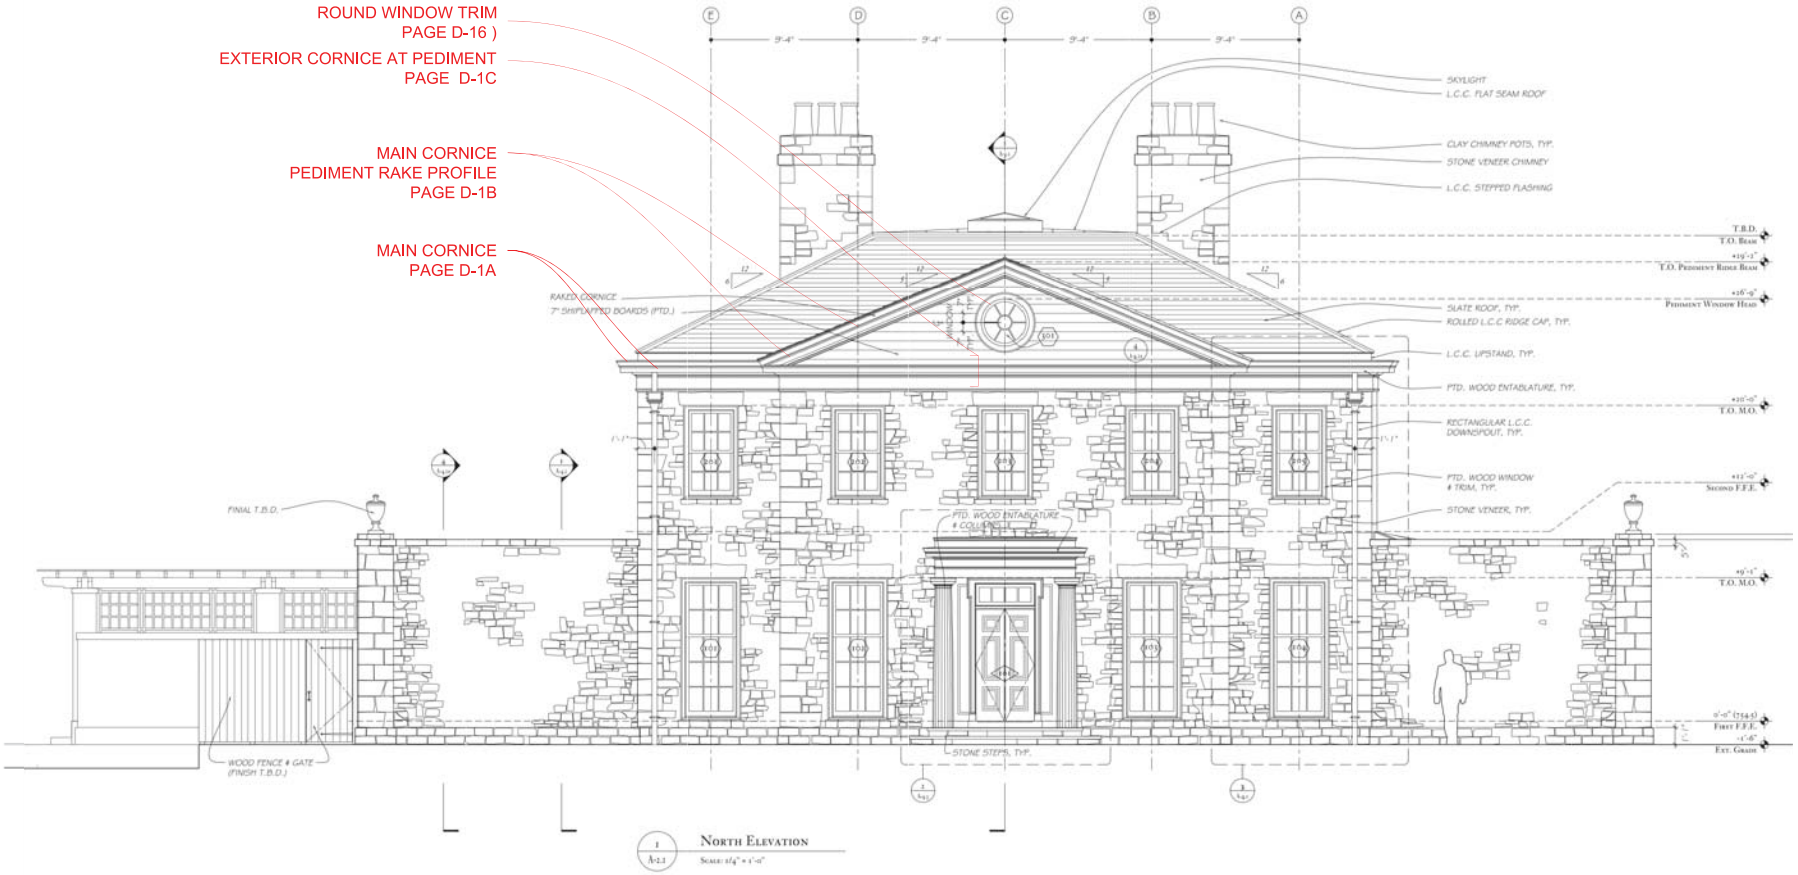

1 / A-2.1 NORTH ELEVATION
SCALE: 1/4" = 1'-0"

CHEYENNE
Leaders in Composite Fabrications

PROJECT:

ADDRESS:

CLIENT:
ROBERT BUMP CONSTRUCTION

JOB #:
2490

APPROVAL FOR PRODUCTION:

I CERTIFY THAT THIS DRAWING IS IN ACCORDANCE WITH THE DESIGN CONCEPT OF THIS PROJECT AND IS CORRECT AND ACCURATE INCLUDING DETAILS, SPECIFICATIONS, DIMENSIONS, QUANTITIES, MATERIAL TYPES, PRODUCT CODES, DESIGNS AND FINISHES.

☐ NO EXCEPTION TAKEN

☐ CORRECT AS NOTED

NAME:
SIGNATURE:
DATE:

SHEET TITLE:
NORTH ELEVATION

REVISIONS:
1 12.10.14 | T. SOMETHG.
2 01.14.15 | T. SOMETHG.
3 01.15.15 | ADD. SOMETHG.

DWG No.
E-5

DATE:
12/4/14
BY: EL

Copyright 2014, Cheyenne