ALL BALUSTRADE COMPONENTS PREFINISHED. CONTRACTOR TO FURNISH COLOR SPECS.

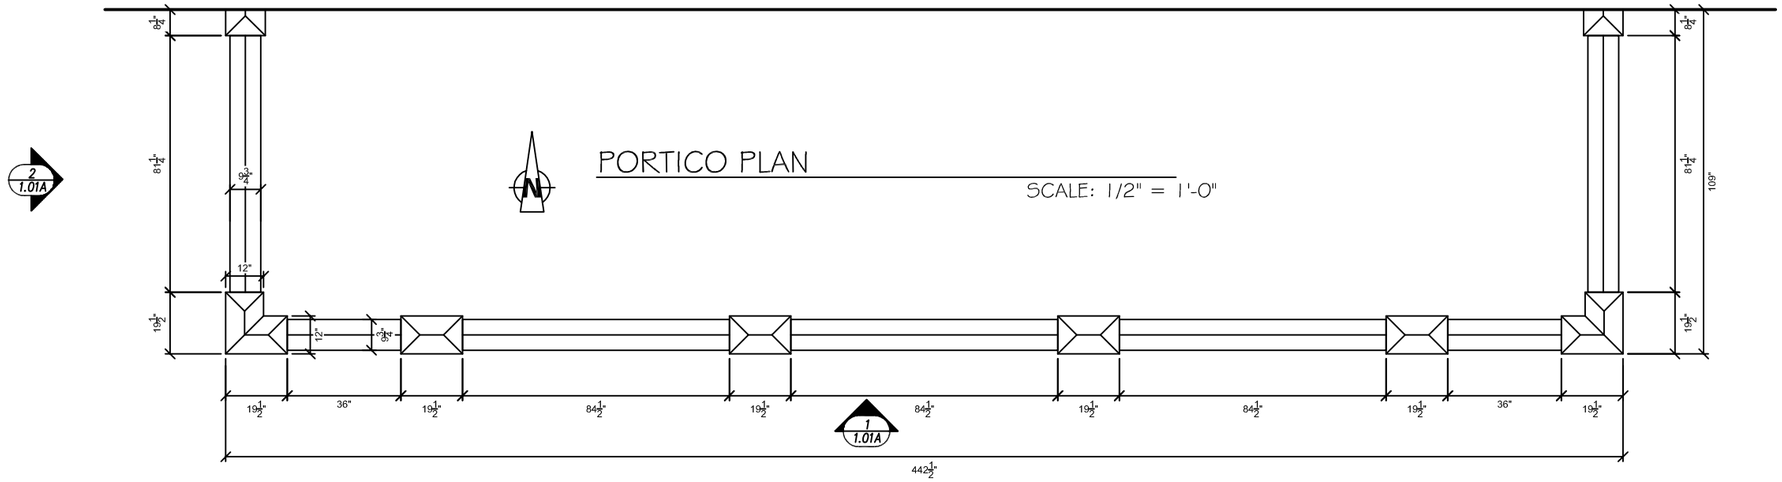

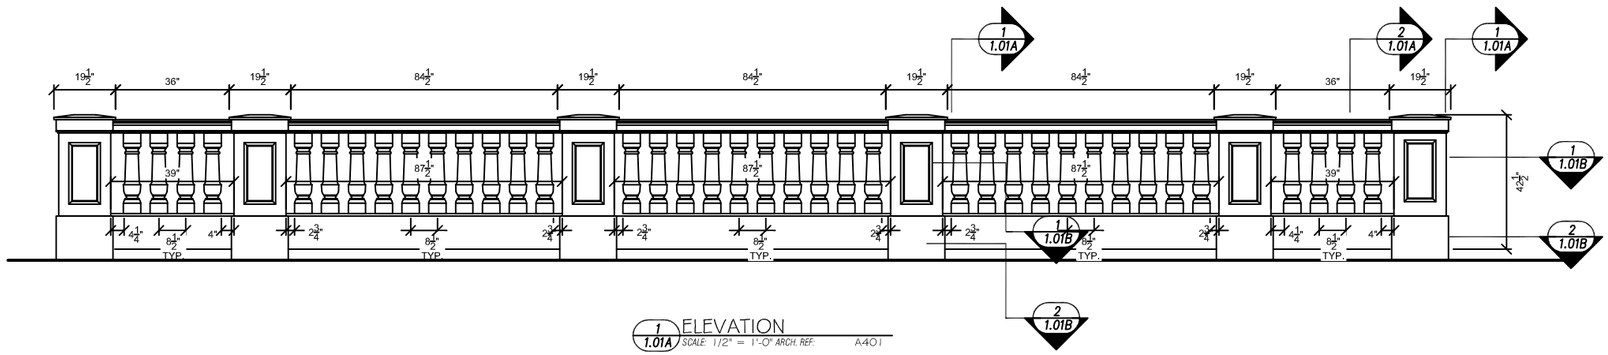

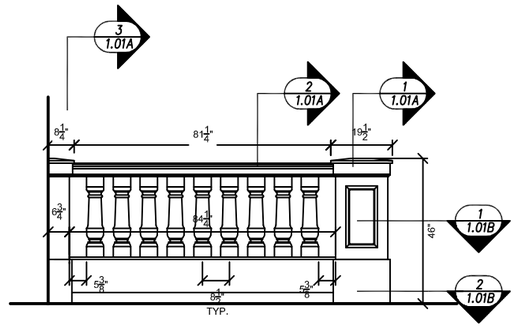

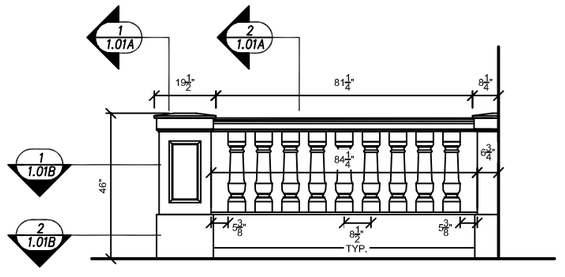

All dimensions to verified on field prior to fabrication

CHEYENNE
Leaders in Composite Fabrications

PROJECT:

ADDRESS:

CLIENT:

CONTACT:

APPROVAL FOR PRODUCTION:

I CERTIFY THAT THIS DRAWING IS IN ACCORDANCE WITH THE DESIGN CONCEPT OF THIS JOB. ALL INFORMATION IS ACCURATE INCLUDING DETAILS, SPECIFICATIONS, DIMENSIONS, QUANTITIES, MATERIAL TYPES, PRODUCT CODES, DESIGNS AND FINISHES.

☐ NO EXCEPTION TAKEN

☐ CORRECT AS NOTED

NAME:

SIGNATURE

DATE:

SHEET TITLE:

PVC BALUSTRADE SYSTEM PLAN&ELEVATIONS

REVISIONS:

No.	DATE:	DESCRIPTION:
1		

DWG No. 1.01A

DATE: 6/4/14

BY: BT

Copyright 2014, Cheyenne

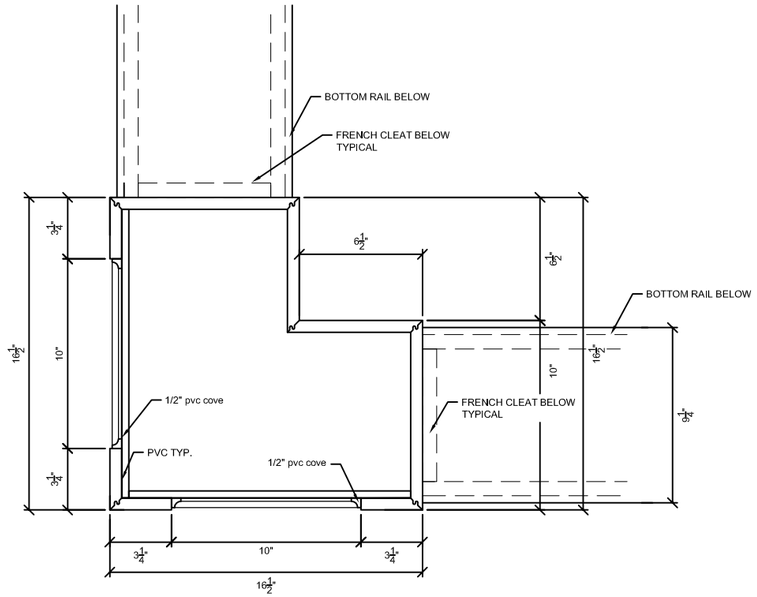

1 1.01B PLAN SECTION CORNER POST
SCALE: 3" = 1'-0" ARCH. REF: NONE

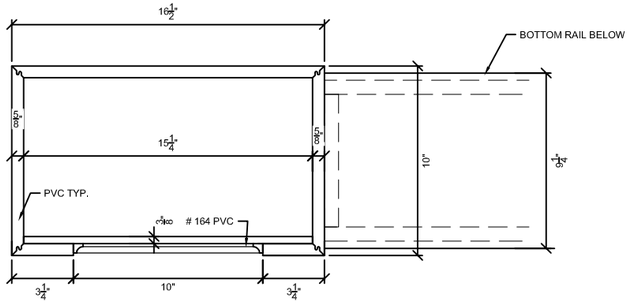

3 1.01B PLAN SECTION POST
SCALE: 3" = 1'-0" ARCH. REF: NONE

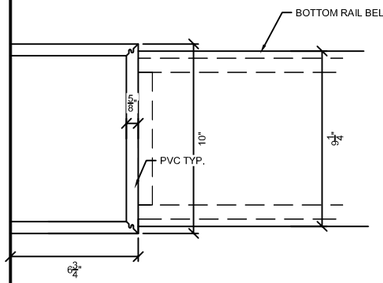

5 1.01B PLAN SECTION POST@ WALL
SCALE: 3" = 1'-0" ARCH. REF: NONE

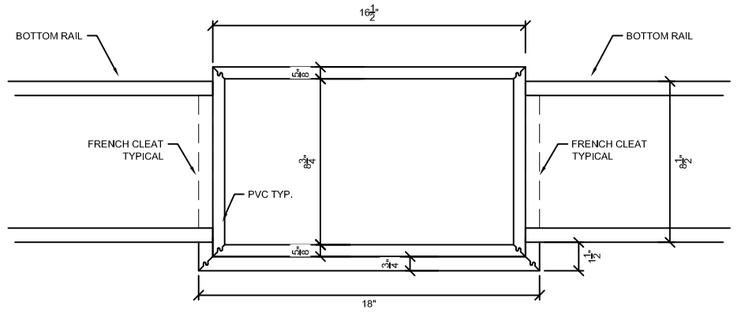

4 1.01B PLAN SECTION POST
SCALE: 3" = 1'-0" ARCH. REF: NONE

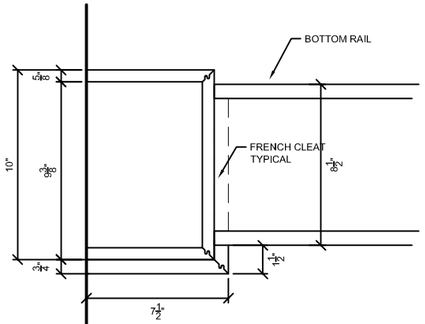

6 1.01B PLAN SECTION POST @ WALL
SCALE: 3" = 1'-0" ARCH. REF: NONE

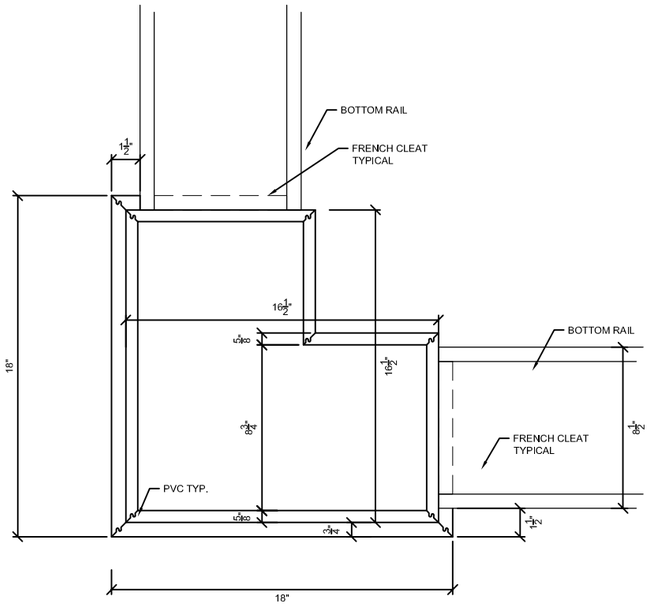

2 1.01B PLAN SECTION CORNER POST
SCALE: 3" = 1'-0" ARCH. REF: NONE

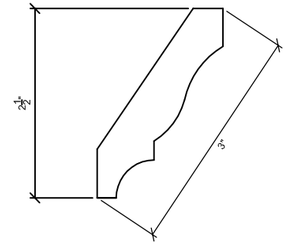

4 1.01B VERTICAL SECTION CROWN 'A"
SCALE: FULL SCALE ARCH. REF: QTY. 90 LN/FT REQ.

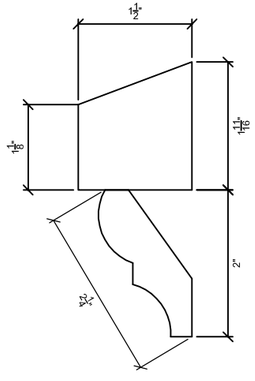

5 1.01B VERTICAL SECTION BAND MOLD 'A"
SCALE: FULL SCALE ARCH. REF: QTY. 160 LN/FT REQ.

All dimensions to verified on field prior to fabrication

CHEYENNE
Leaders in Composite Fabrications

PROJECT:

ADDRESS:

CLIENT:

CONTACT:

APPROVAL FOR PRODUCTION:

I CERTIFY THAT THIS DRAWING IS IN ACCORDANCE WITH THE DESIGN CONCEPT OF THIS JOB. ALL INFORMATION IS ACCURATE INCLUDING DETAILS, SPECIFICATIONS, DIMENSIONS, QUANTITIES, MATERIAL TYPES, PRODUCT CODES, DESIGNS AND FINISHES.

☐ NO EXCEPTION TAKEN

☐ CORRECT AS NOTED

NAME:

SIGNATURE

DATE:

SHEET TITLE:

PVC BALUSTRADE SYSTEM
PLAN SECTIONS

REVISIONS:

No.	DATE:	DESCRIPTION:
1		

DWG No. 1.01B

DATE: 6/4/14
BY: BT

Copyright 2014, Cheyenne

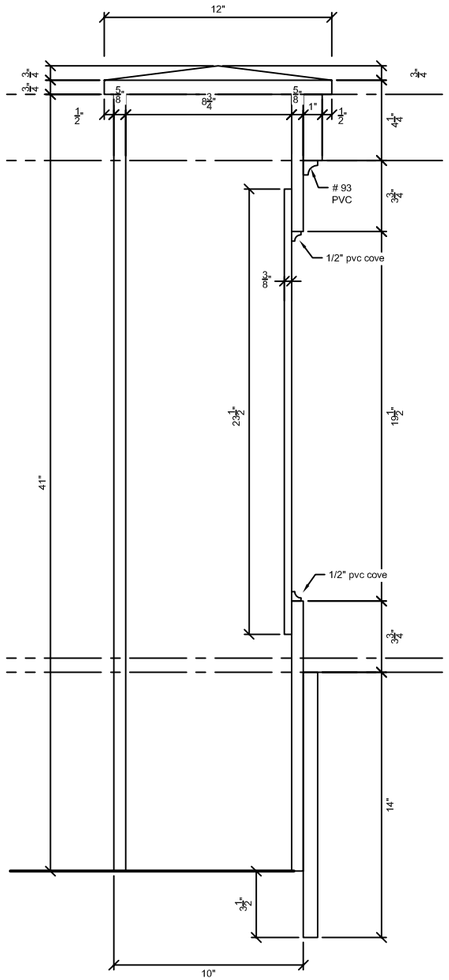

1 1.01C VERTICAL SECTION
SCALE: 1/2" = 1'-0" ARCH. REF: NONE

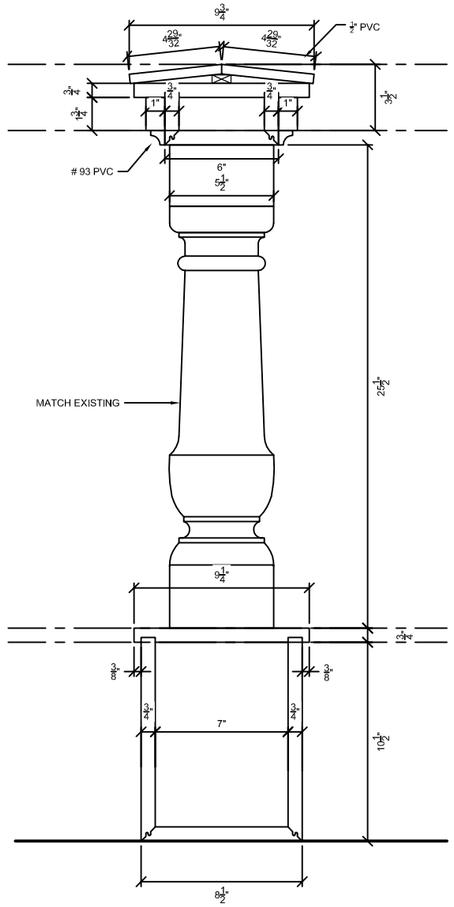

2 1.01C VERTICAL SECTION
SCALE: 1/2" = 1'-0" ARCH. REF: NONE

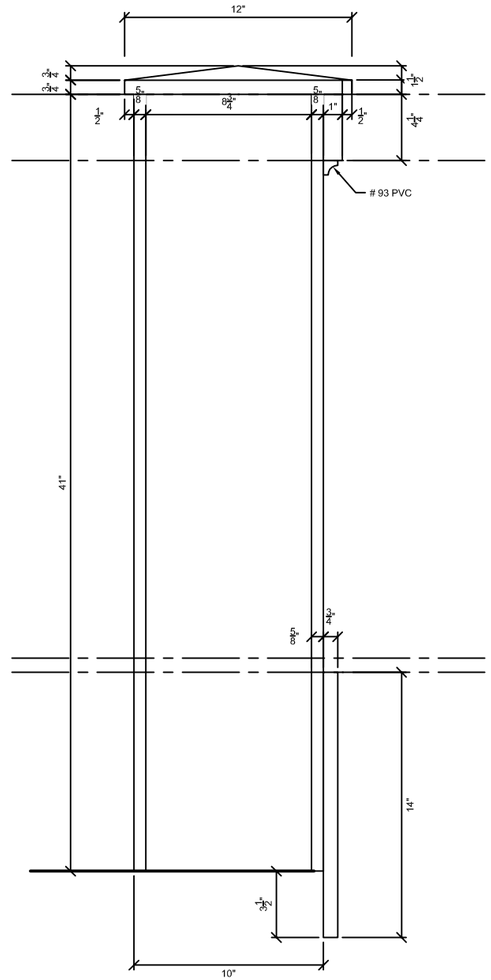

3 1.01C VERTICAL SECTION
SCALE: 1/2" = 1'-0" ARCH. REF: NONE

All dimensions to verified on field prior to fabrication

CHEYENNE
Leaders in Composite Fabrications

PROJECT:

ADDRESS:

CLIENT:

CONTACT:

APPROVAL FOR PRODUCTION:

I CERTIFY THAT THIS DRAWING IS IN ACCORDANCE WITH THE DESIGN CONCEPT OF THIS JOB. ALL INFORMATION IS ACCURATE INCLUDING DETAILS, SPECIFICATIONS, DIMENSIONS, QUANTITIES, MATERIAL TYPES, PRODUCT CODES, DESIGNS AND FINISHES.

☐ NO EXCEPTION TAKEN

☐ CORRECT AS NOTED

NAME:

SIGNATURE

DATE:

SHEET TITLE:

PVC BALUSTRADE SYSTEM SECTIONS

REVISIONS:

No.	DATE:	DESCRIPTION:
1		

DWG No. 1.01C

DATE: 6/4/14

BY: BT

Copyright 2014, Cheyenne

24" diameter round column
with tuscan cap & attic base

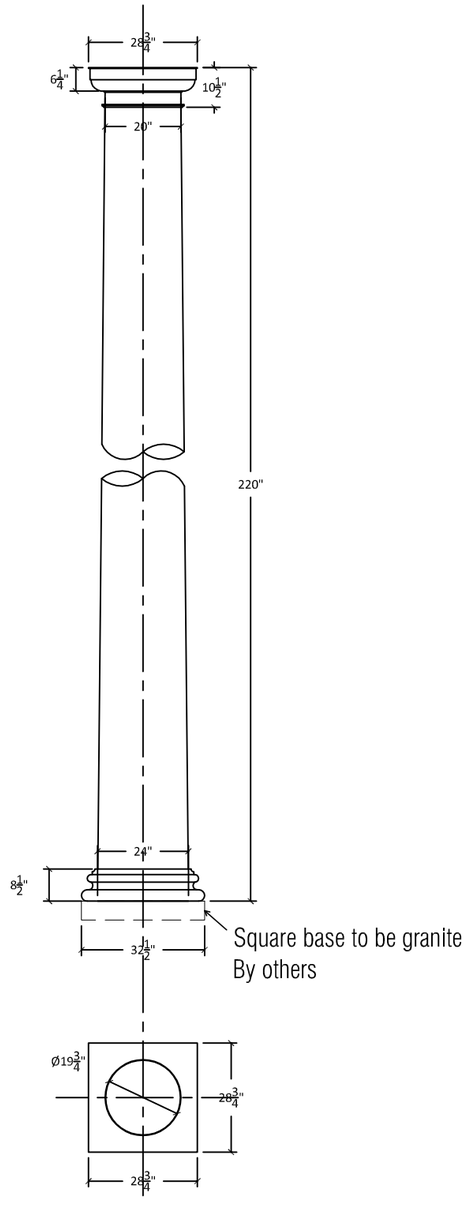

Square base to be granite
By others

24" square pilaster with 4 3/4" return,
tuscan cap & attic base, tapered shaft

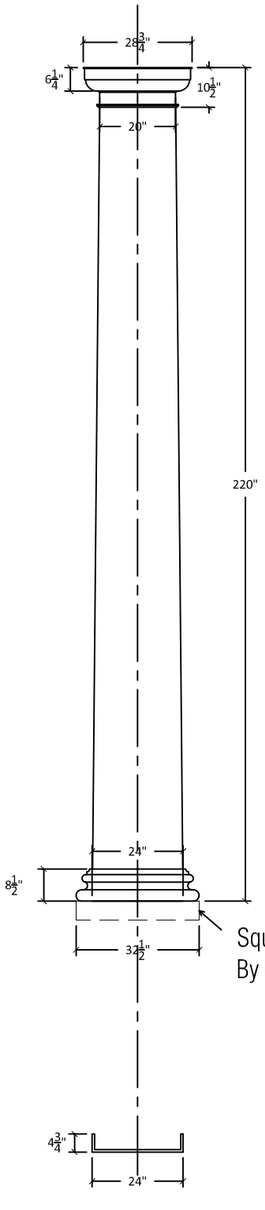

Square base to be granite
By others

All dimensions to verified
on field prior to fabrication

CHEYENNE
Leaders in Composite Fabrications

PROJECT:

ADDRESS:

CLIENT:

CONTACT:

APPROVAL FOR PRODUCTION:

I CERTIFY THAT THIS DRAWING IS IN ACCORDANCE WITH THE DESIGN CONCEPT OF THIS JOB. ALL INFORMATION IS ACCURATE INCLUDING DETAILS, SPECIFICATIONS, DIMENSIONS, QUANTITIES, MATERIAL TYPES, PRODUCT CODES, DESIGNS AND FINISHES.

☐ NO EXCEPTION TAKEN

☐ CORRECT AS NOTED

NAME:

SIGNATURE

DATE:

SHEET TITLE:

COLUMNS

REVISIONS:

No.	DATE:	DESCRIPTION:
1		

DWG No.
1.01D

DATE:
6/4/14
BY: BT

Copyright 2014, Cheyenne